

DETAIL7 STUDIO

GF 453 Morphet St
Adelaide SA 5000
08 7220 2683

detailstudio.com.au


LEGEND:



EXISTING TREES

BUILDING AREAS:

AGRICULTURE & LEARNING CENTRE.....	217m ²
OFFICES & MEETING.....	91m ²
TOILETS.....	20m ²
TOTAL.....	328m ²

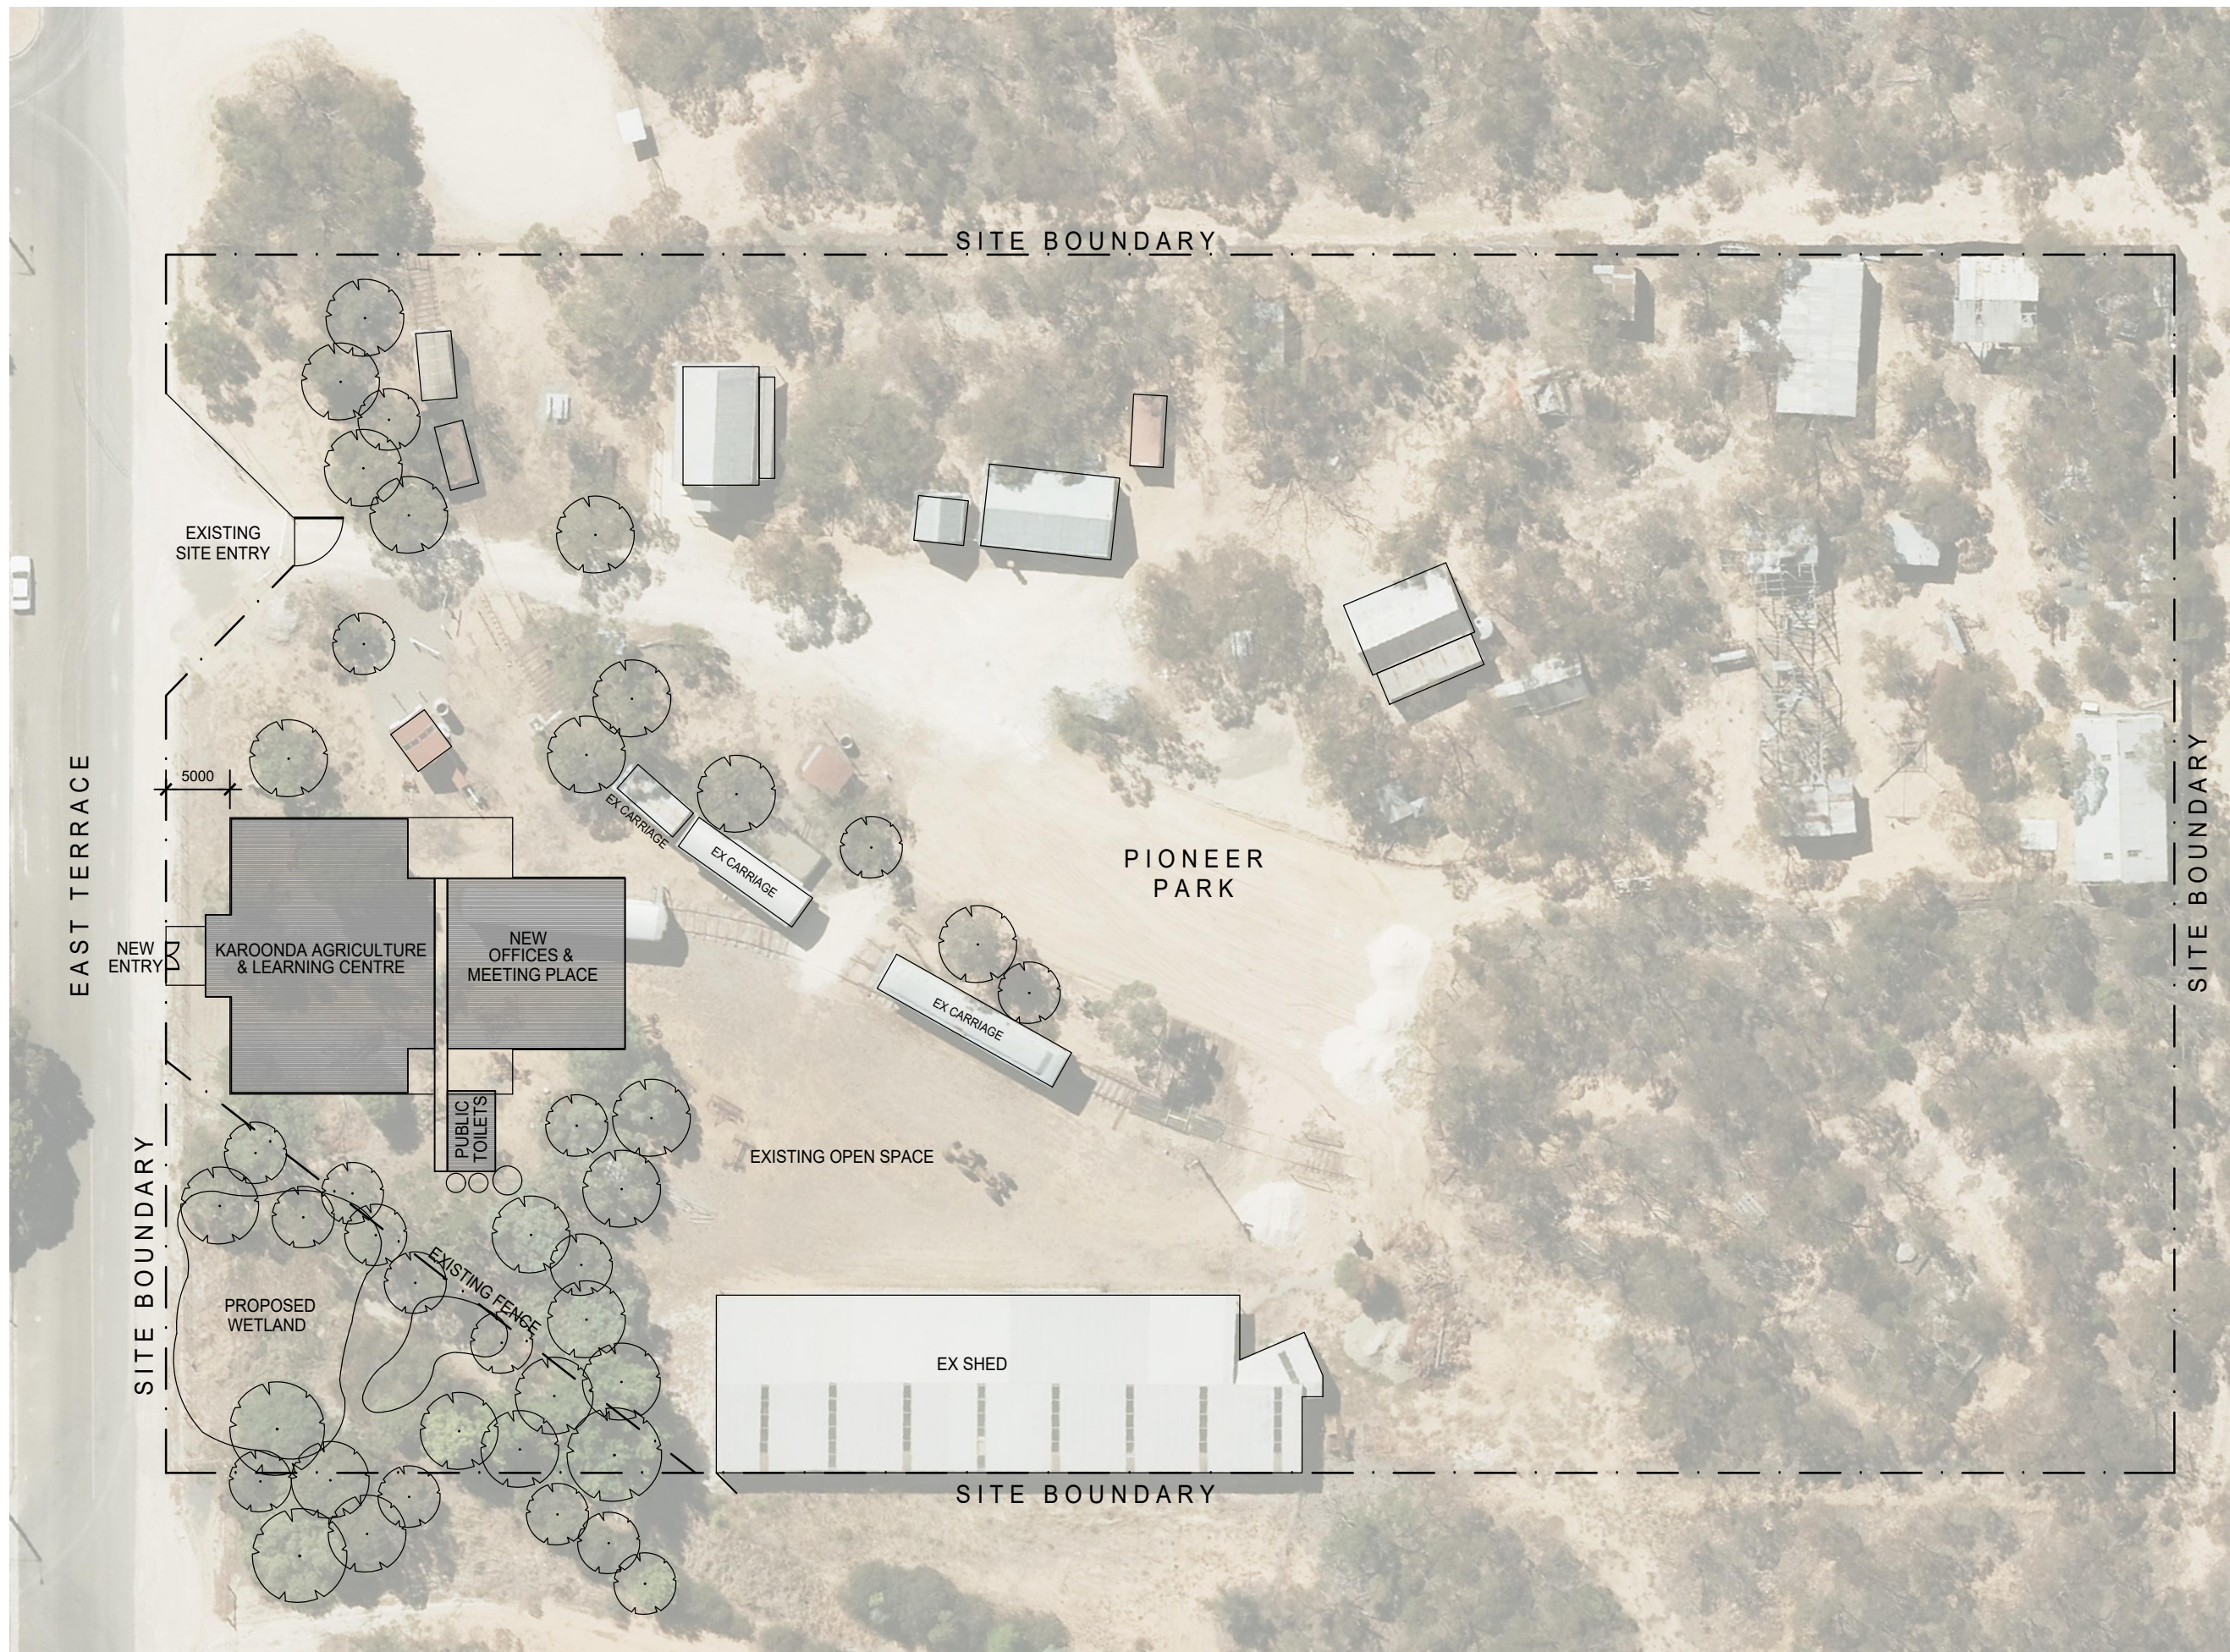

Project.
KAROONDA AGRICULTURE
& LEARNING CENTRE

Address.
PIONEER PARK
EAST TERRACE
KAROONDA, SA 5307

Drawing.
SITE PLAN

Scale.
1:500

Drawing Number.
SD-01

Date.
06.12.19

Issue.

01 SITE PLAN

1:500