


DETAIL7 STUDIO

GF 453 Morphett St
Adelaide SA 5000
08 7220 2683

detailstudio.com.au

LEGEND:

-  EXISTING TREES
-  NEW PEBBLECRETE CONCRETE
-  NEW CONCRETE PAVING

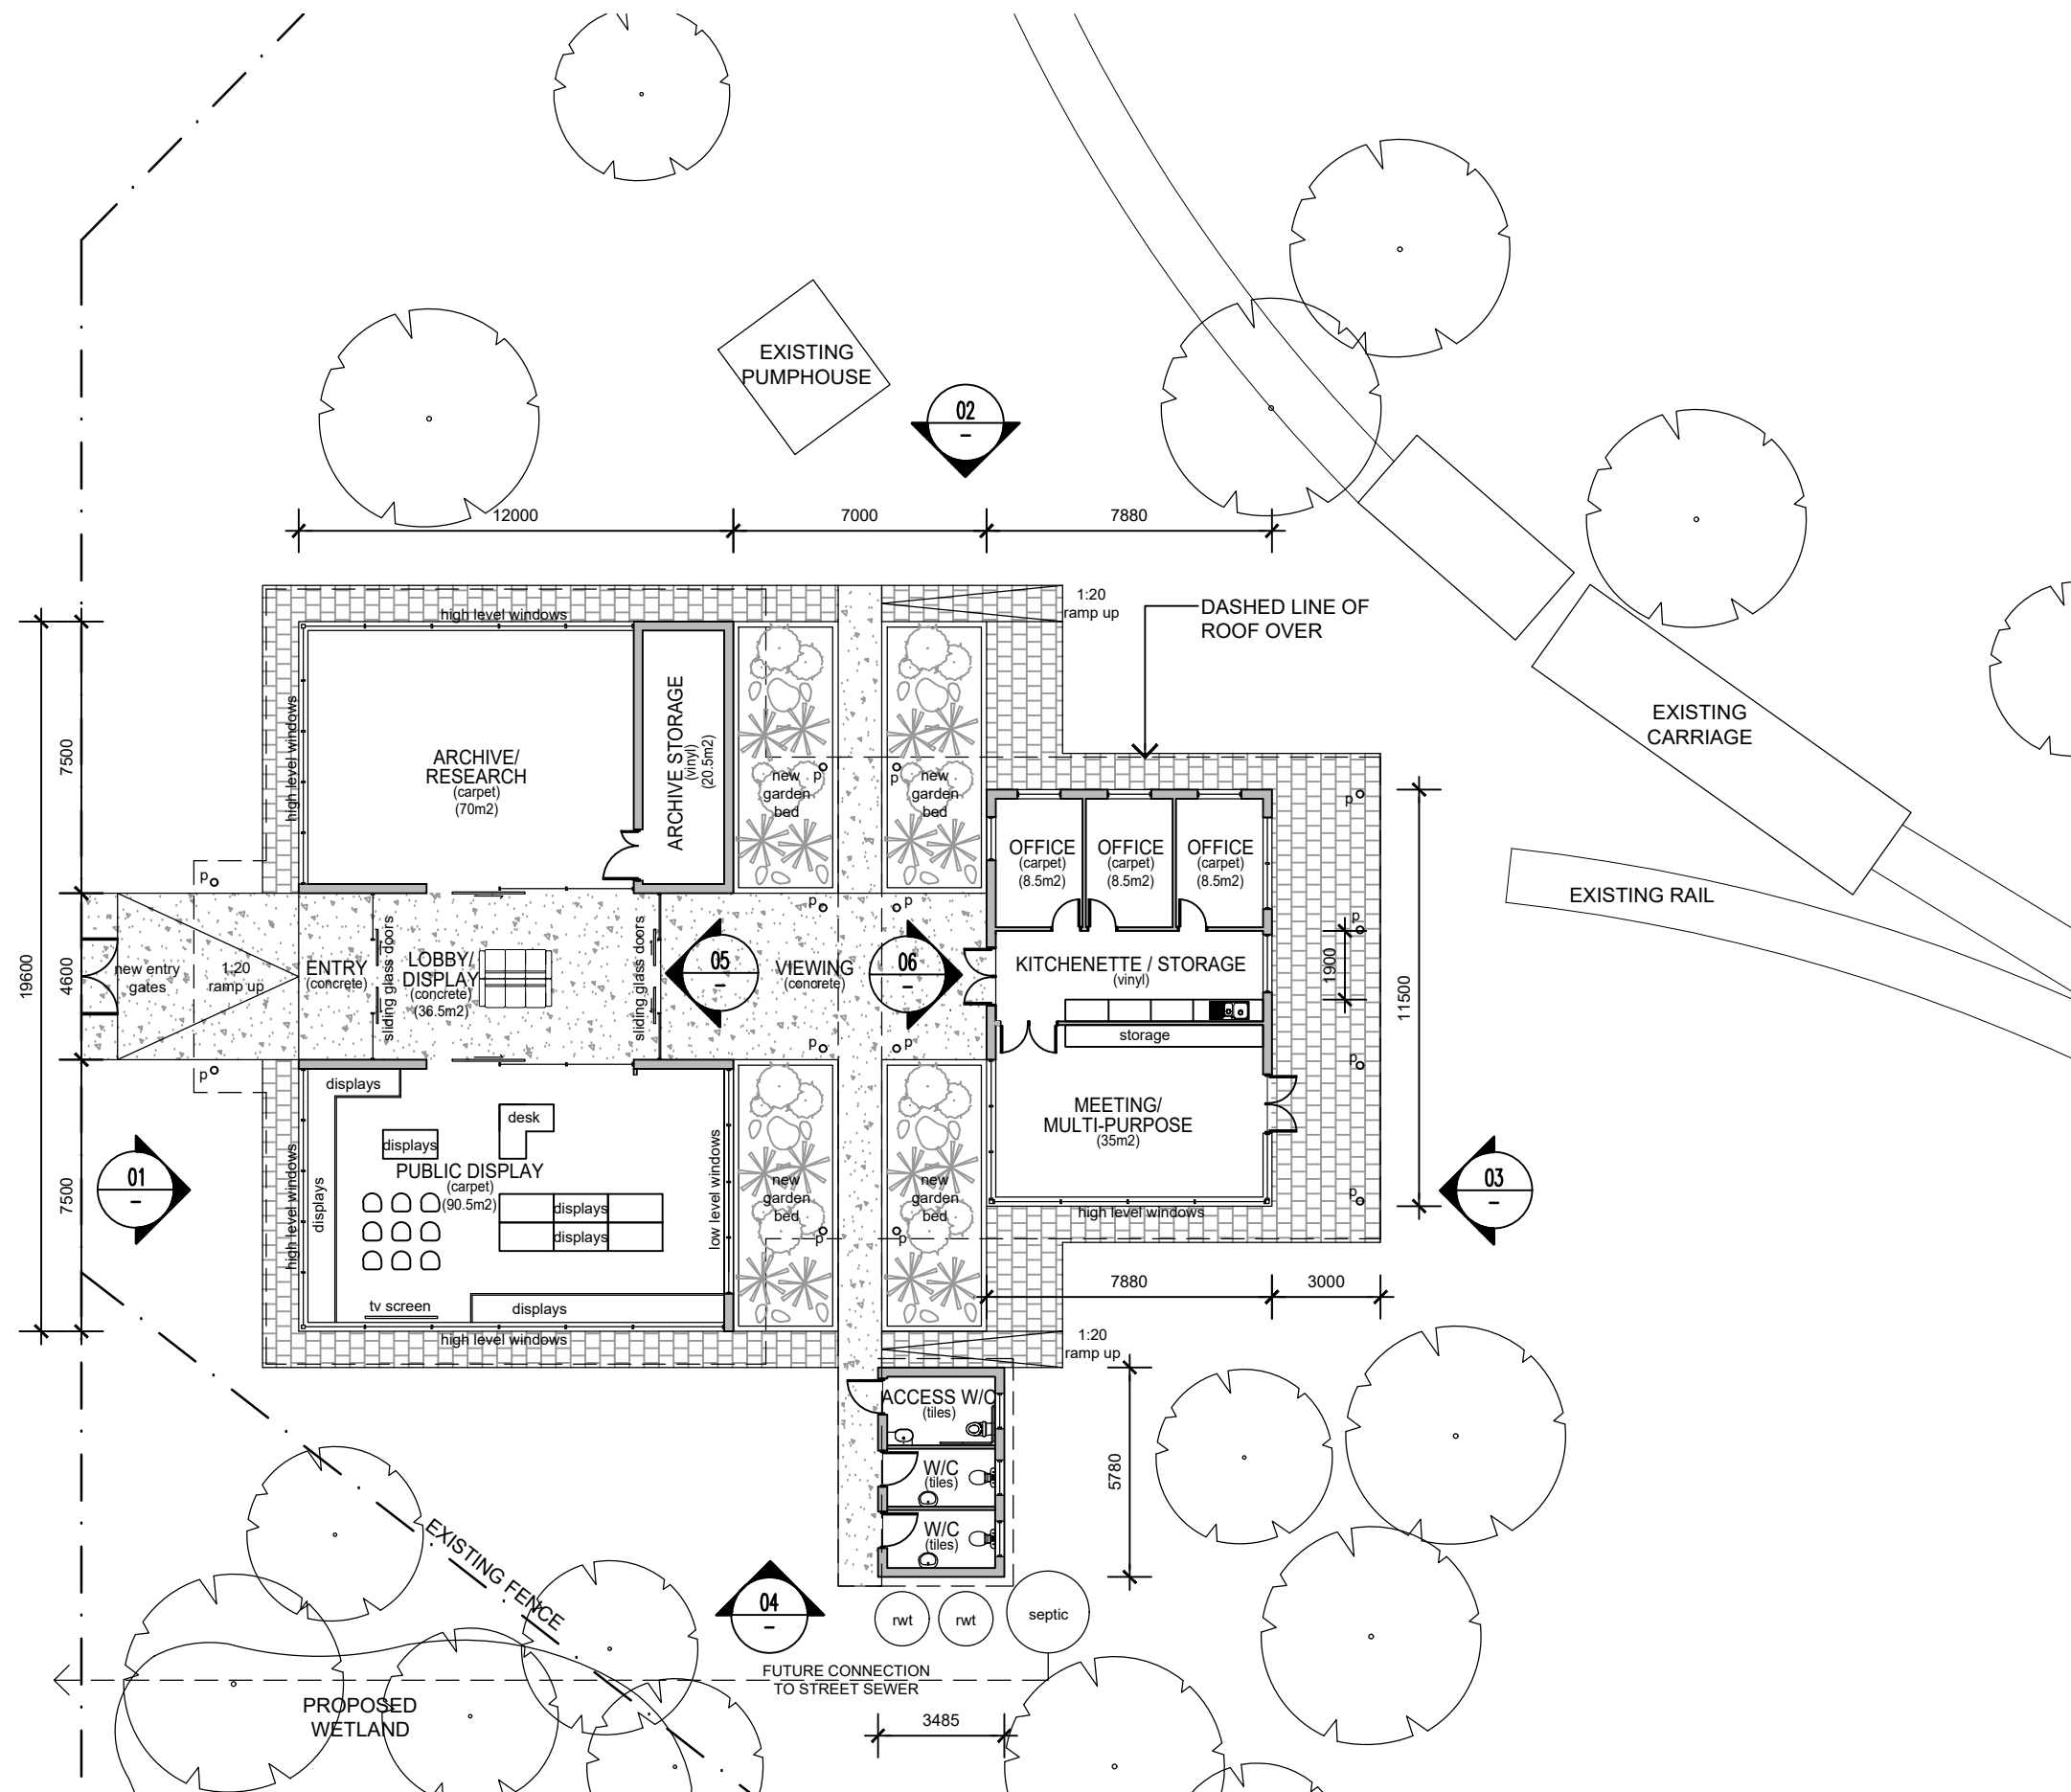

Project.
KAROONDA AGRICULTURE
& LEARNING CENTRE

Address.
PIONEER PARK
EAST TERRACE
KAROONDA, SA 5307

Drawing.
SITE PLAN

Scale.
1:200

Drawing Number.
SD-02

Date.
06.12.19
Issue.