



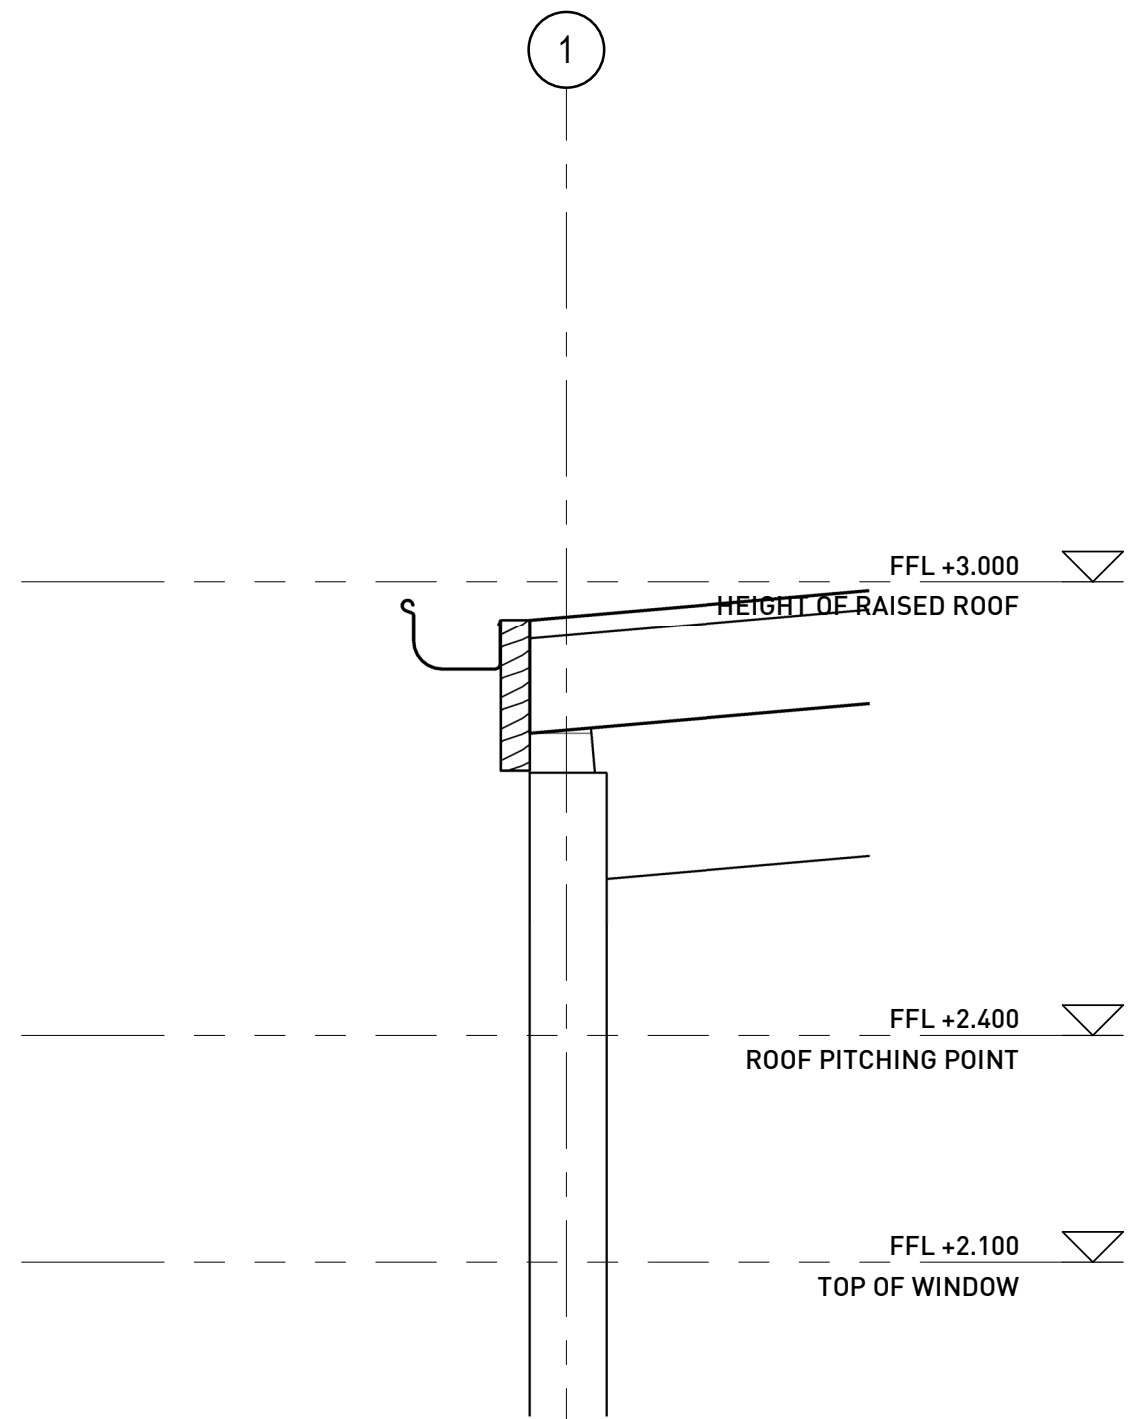


SECTION A - Callout 1

SCALE: 1:10

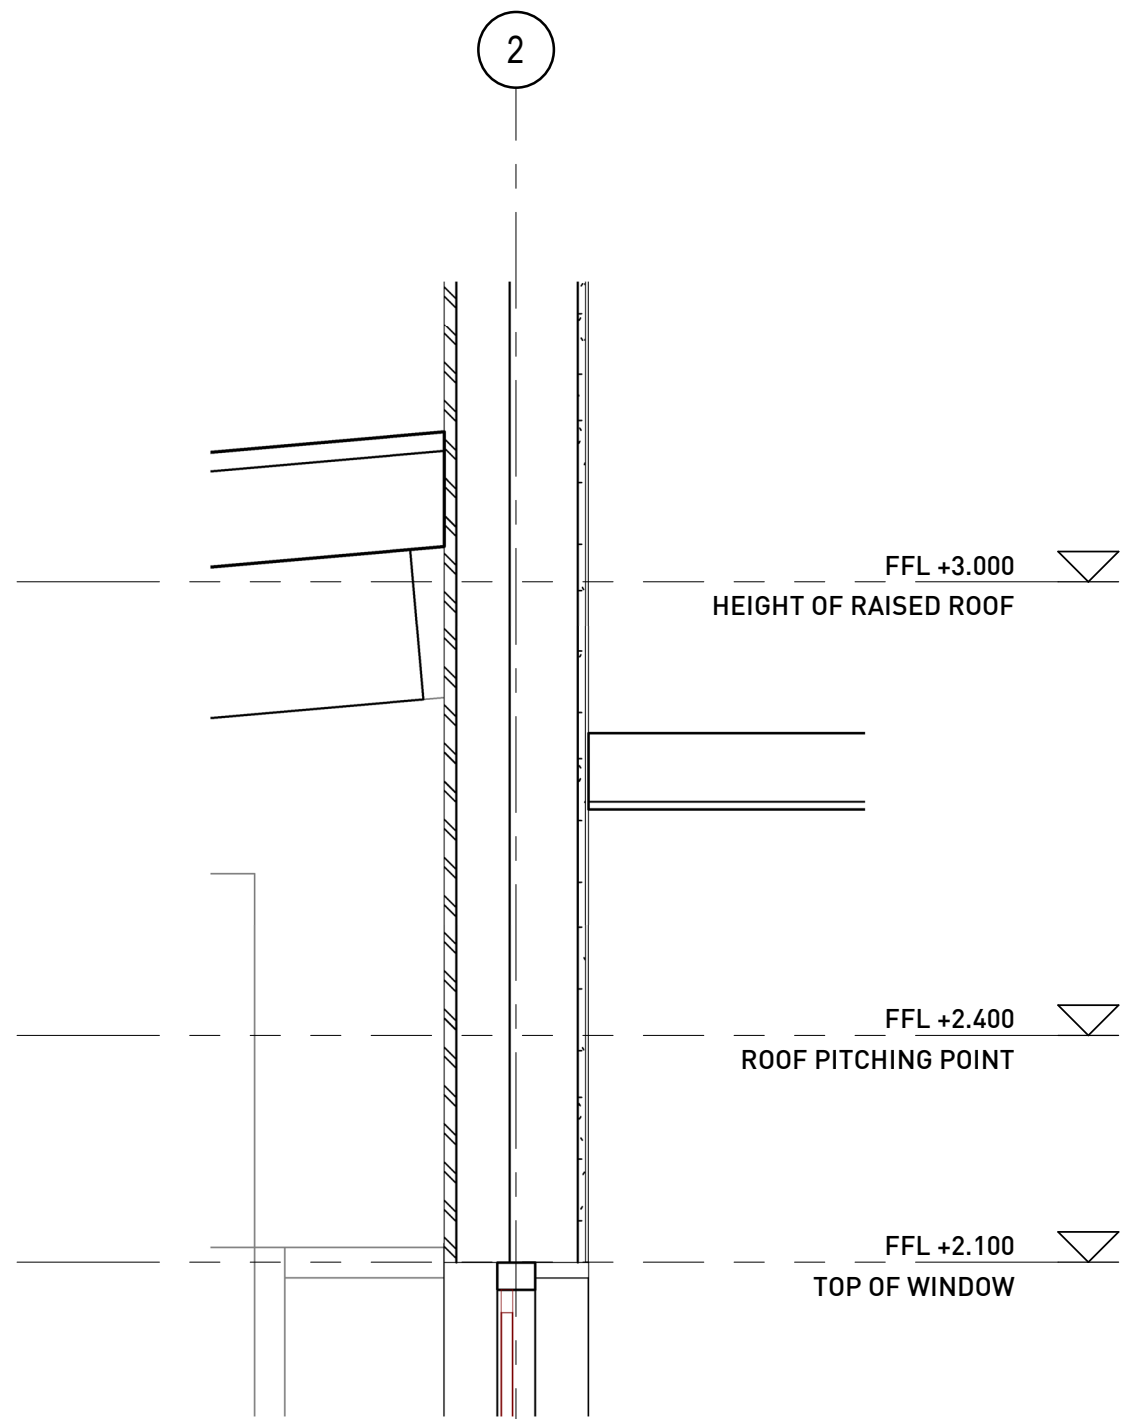


SECTION A - Callout 2

SCALE: 1:10

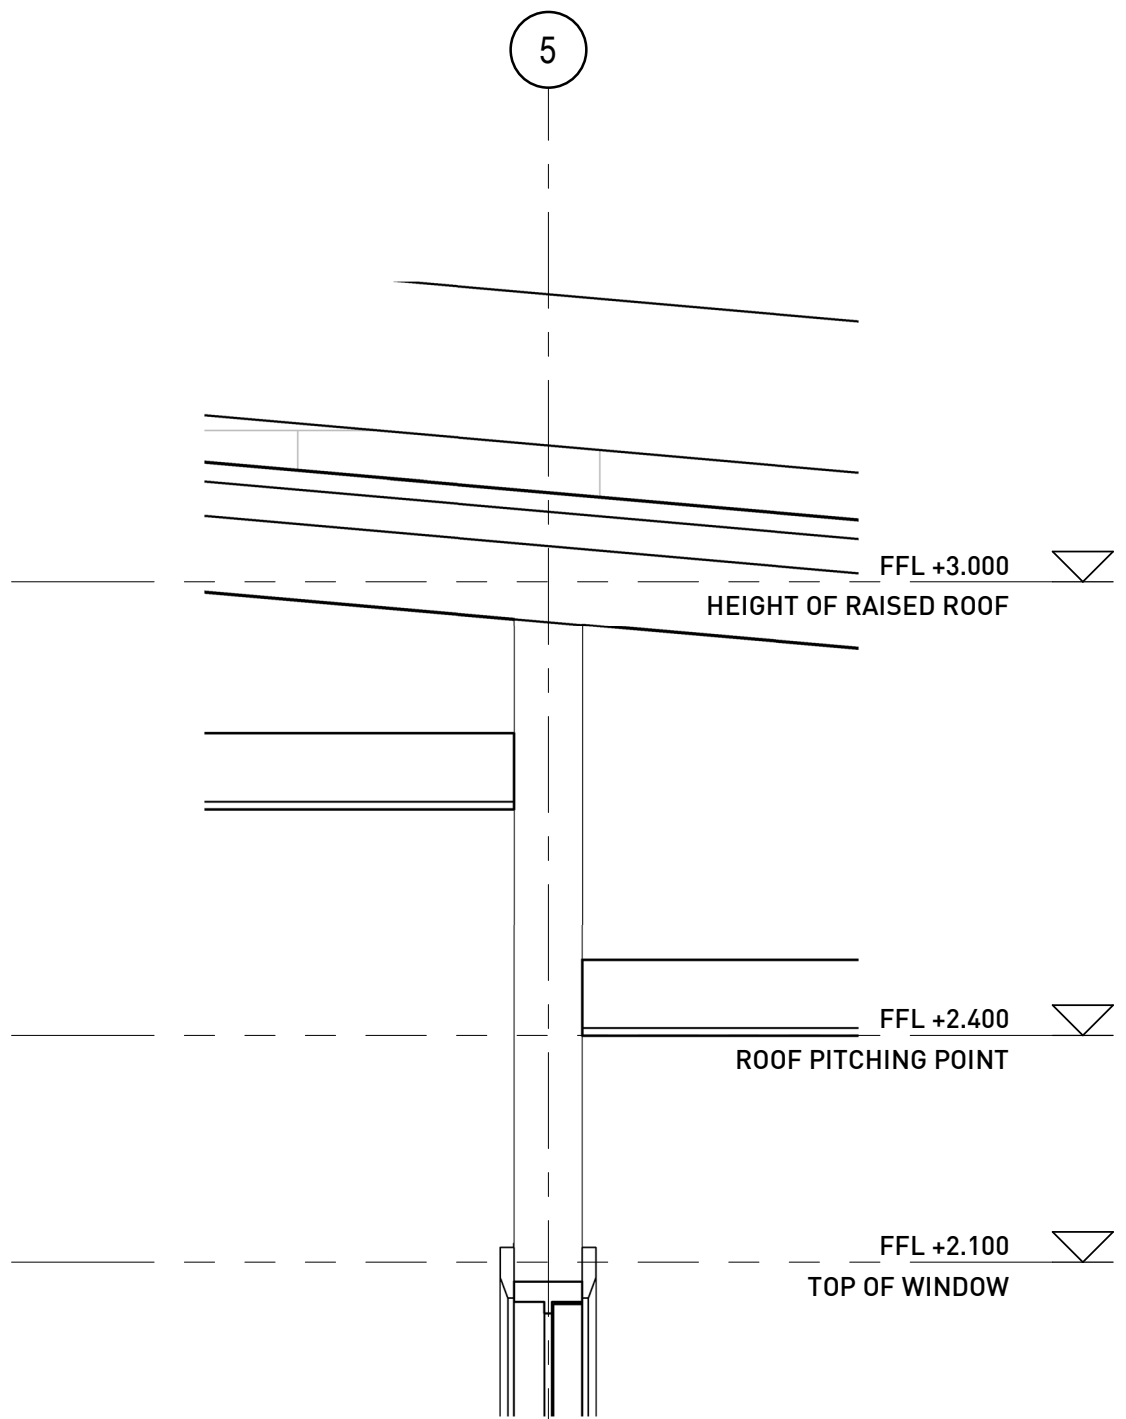


SECTION A - Callout 3

SCALE: 1:10

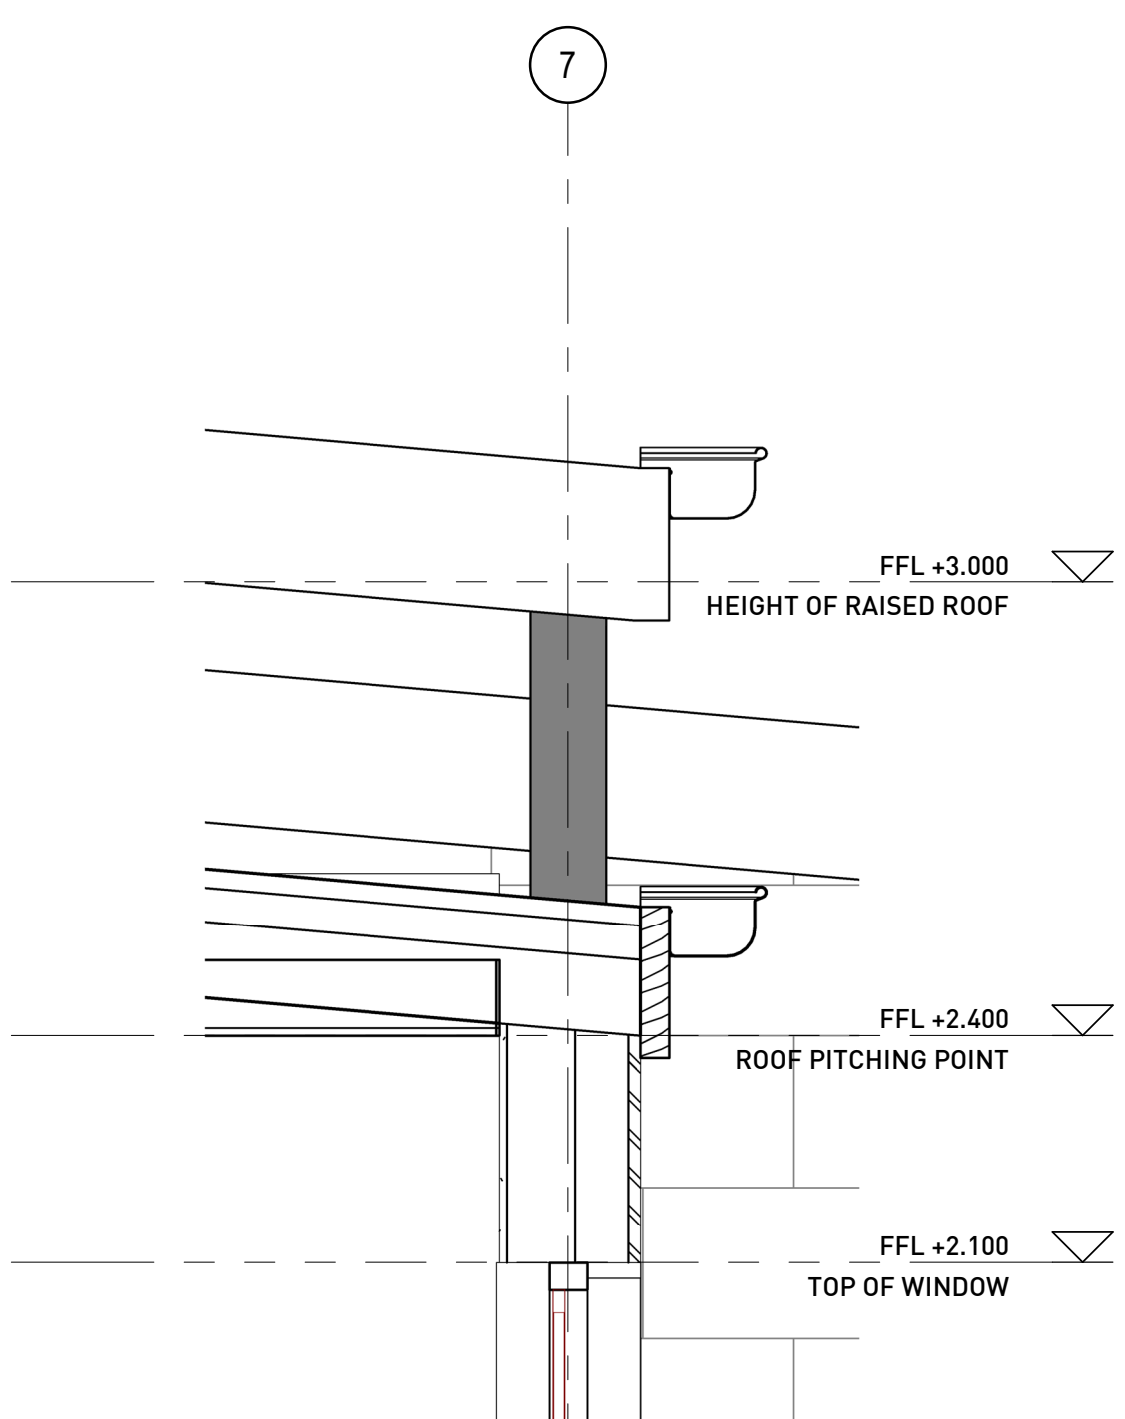


SECTION A - Callout 4

SCALE: 1:10

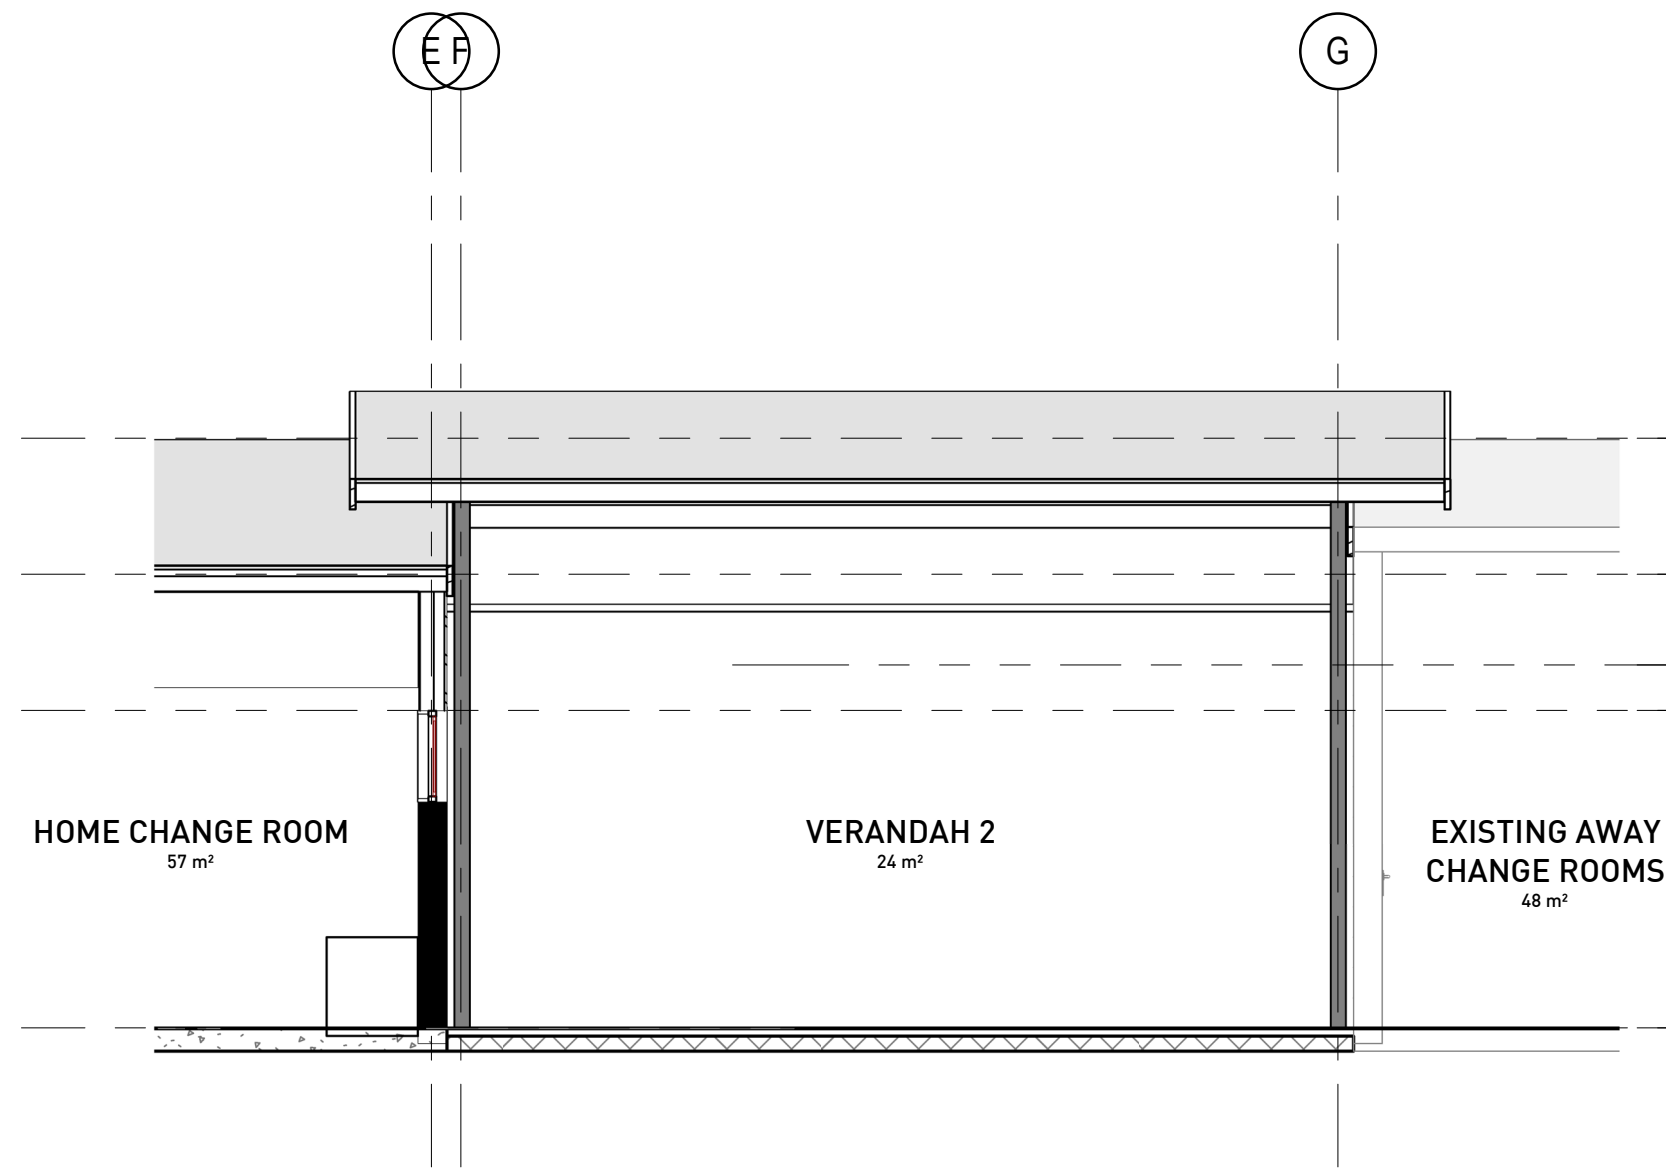



SECTION B

SCALE: 1:50

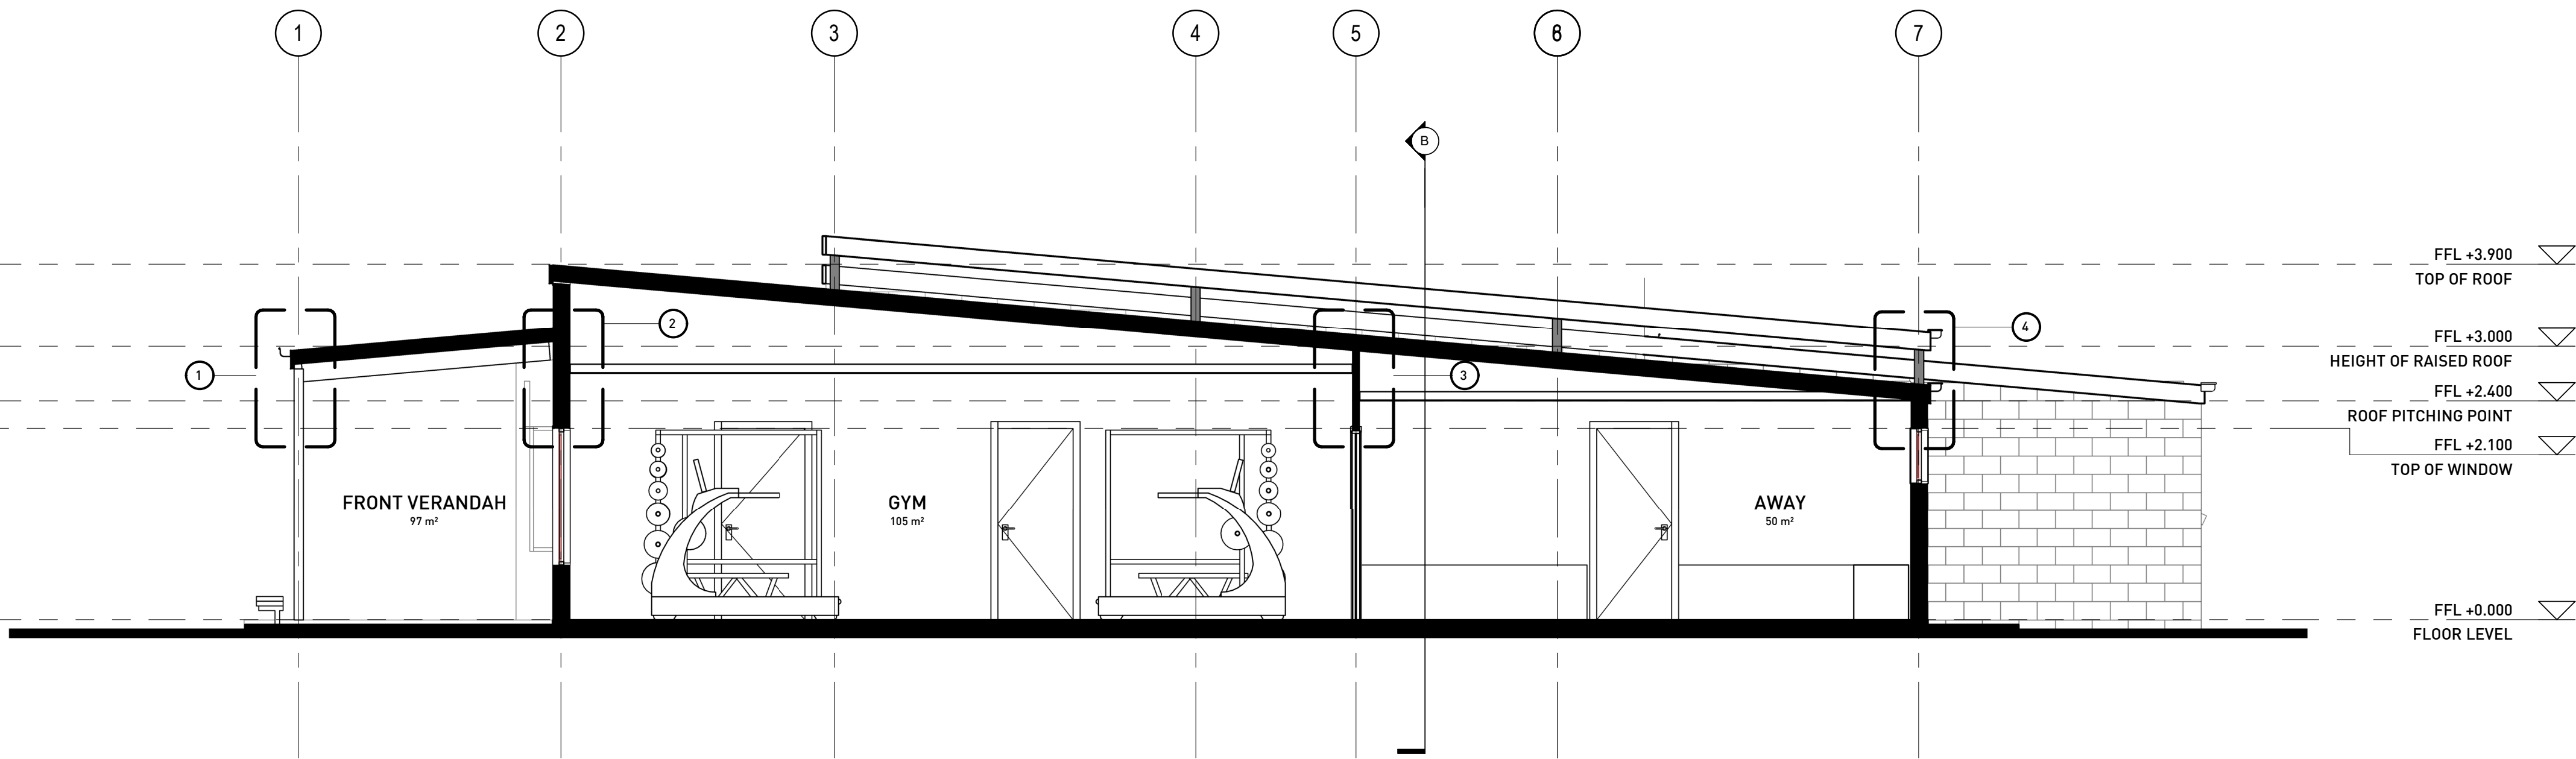

SECTION A

SCALE: 1:50

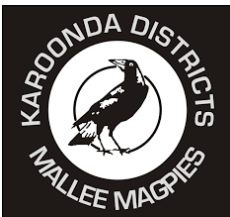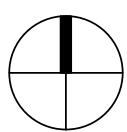

MICHAEL FOGARTY
BUILDING DESIGN
PO BOX 37 DAKLANDS PARK SA 5046
P: 0417 277 664
E: michael@mfbuildingdesign.com

CLIENT: KAROONDA FOOTBALL CLUB
PROJECT: RENOVATION AND EXTENSION TO EXISTING CLUBROOMS
SITE: 11049 KAROONDA HWY, KAROONDA SA 5307

DATE: 10/24/19
DWG NO: A400
ISSUE: As indicated
SCALE AT A1:
FOUR-DIMENSIONAL SHALL TAKE PREFERENCE OVER
SCALED DRAWINGS. VERIFY DIMENSIONS AND LEVELS
BEFORE COMMENCING ANY BUILDING WORK. ANY
DISCREPANCY TO BE REPORTED TO THE DESIGNERS
IMMEDIATELY. COPYRIGHT (C)

REVISIONS: SHEET: SECTION AND DETAILS		
08/08/19 SKETCH DRAWINGS	A	
23/10/19 PLANNING SUBMISSION TO COUNCIL	B	