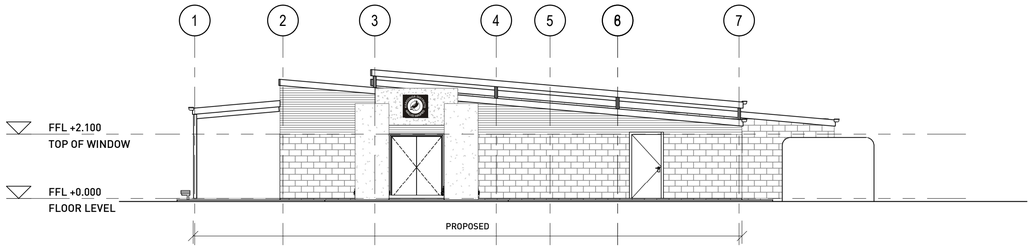

WESTERN ELEVATION

SCALE: 1 : 100

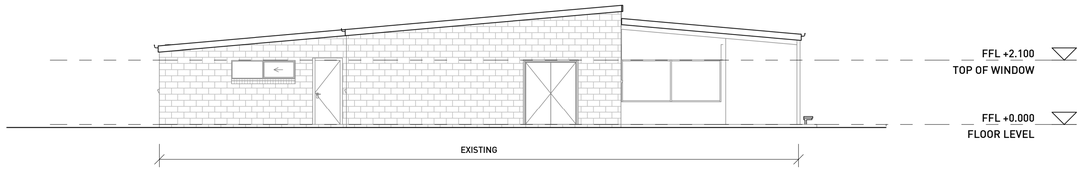

EASTERN ELEVATION

SCALE: 1 : 100

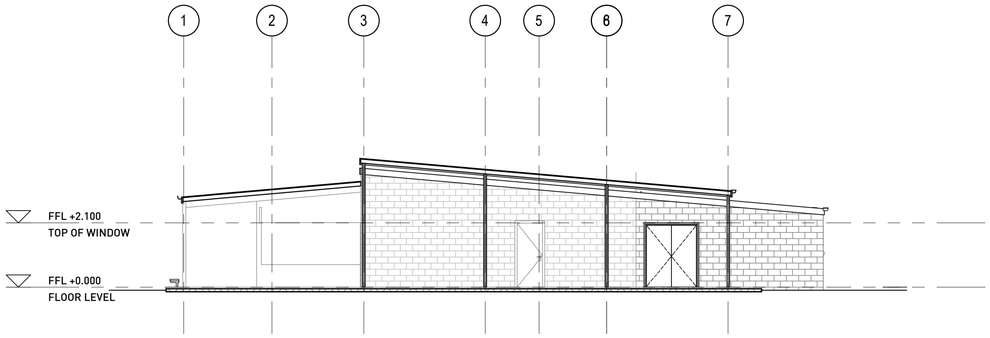

WESTERN ELEVATION INTERNAL

SCALE: 1 : 100

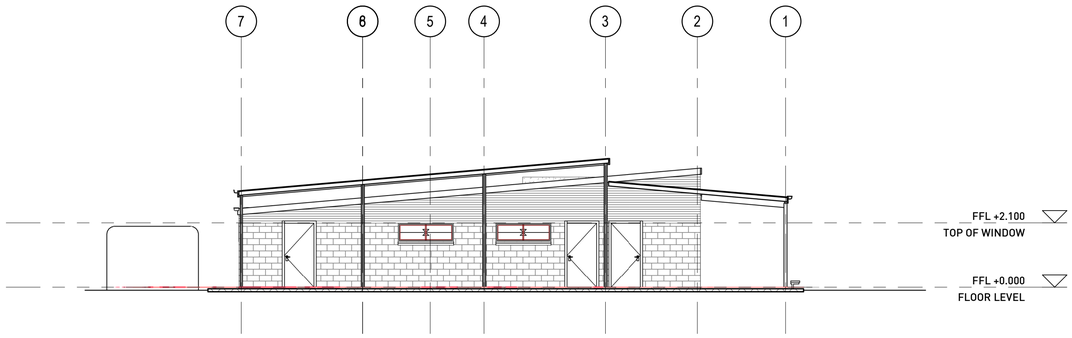

EASTERN ELEVATION INTERNAL

SCALE: 1 : 100

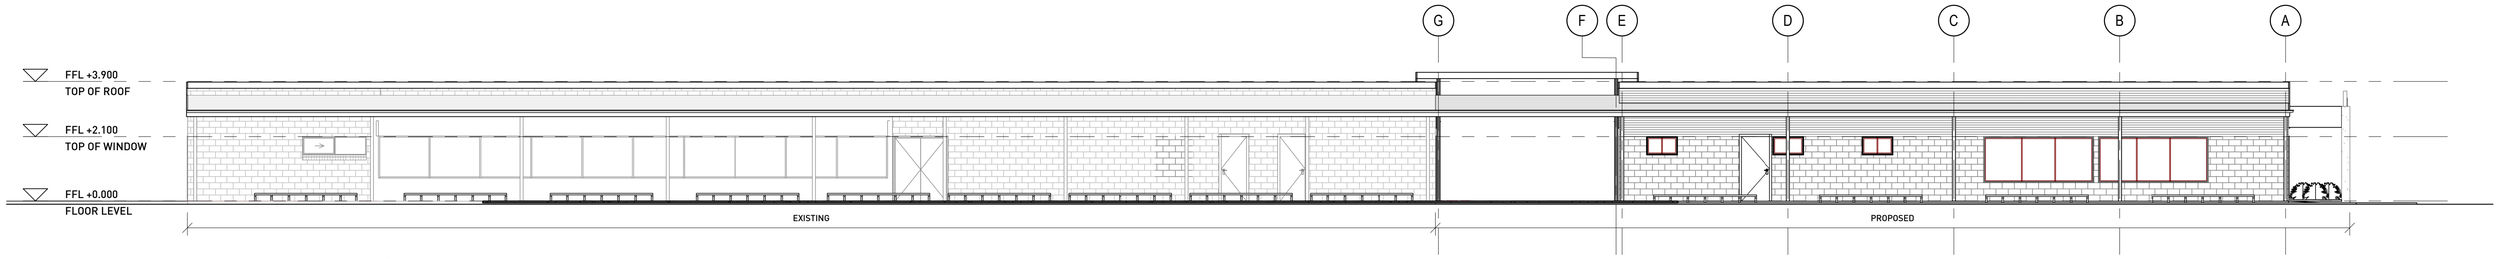

NORTHERN ELEVATION

SCALE: 1 : 100

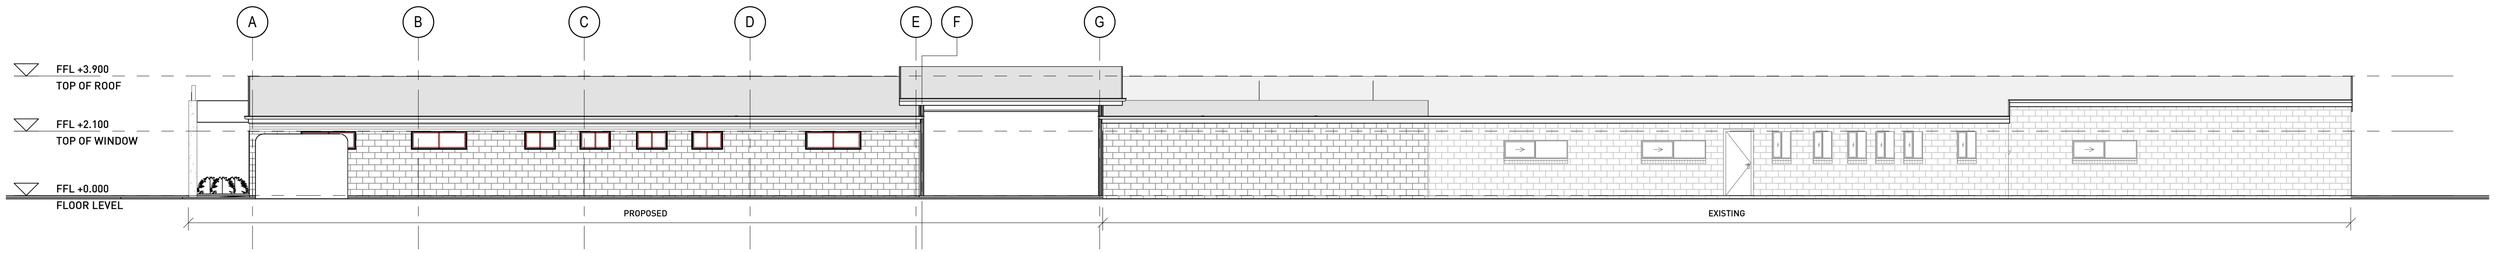

SOUTHERN ELEVATION

SCALE: 1 : 100

MICHAEL FOGARTY
BUILDING DESIGN
PO BOX 37 OAKLANDS PARK SA 5046
P: 0417 277 666
E: michael@mfbuildingdesign.com

CLIENT: KAROONDA FOOTBALL CLUB

PROJECT: RENOVATION AND EXTENSION TO EXISTING CLUBROOMS

SITE: 11049 KAROONDA HWY, KAROONDA SA 5307

DATE 10/24/19

DWG NO: A300

ISSUE:

SCALE AT A1: 1 : 100

FIGURED DIMENSIONS SHALL TAKE PREFERENCE OVER SCALED DRAWINGS. VERIFY DIMENSIONS AND LEVELS BEFORE COMMENCING ANY BUILDING WORK. ANY DISCREPANCY TO BE REPORTED TO THE DESIGNERS IMMEDIATELY.

COPYRIGHT ©

REVISIONS:	SHEET: ELEVATIONS	
08/08/19	SKETCH DRAWINGS	A
23/10/19	PLANNING SUBMISSION TO COUNCIL	B