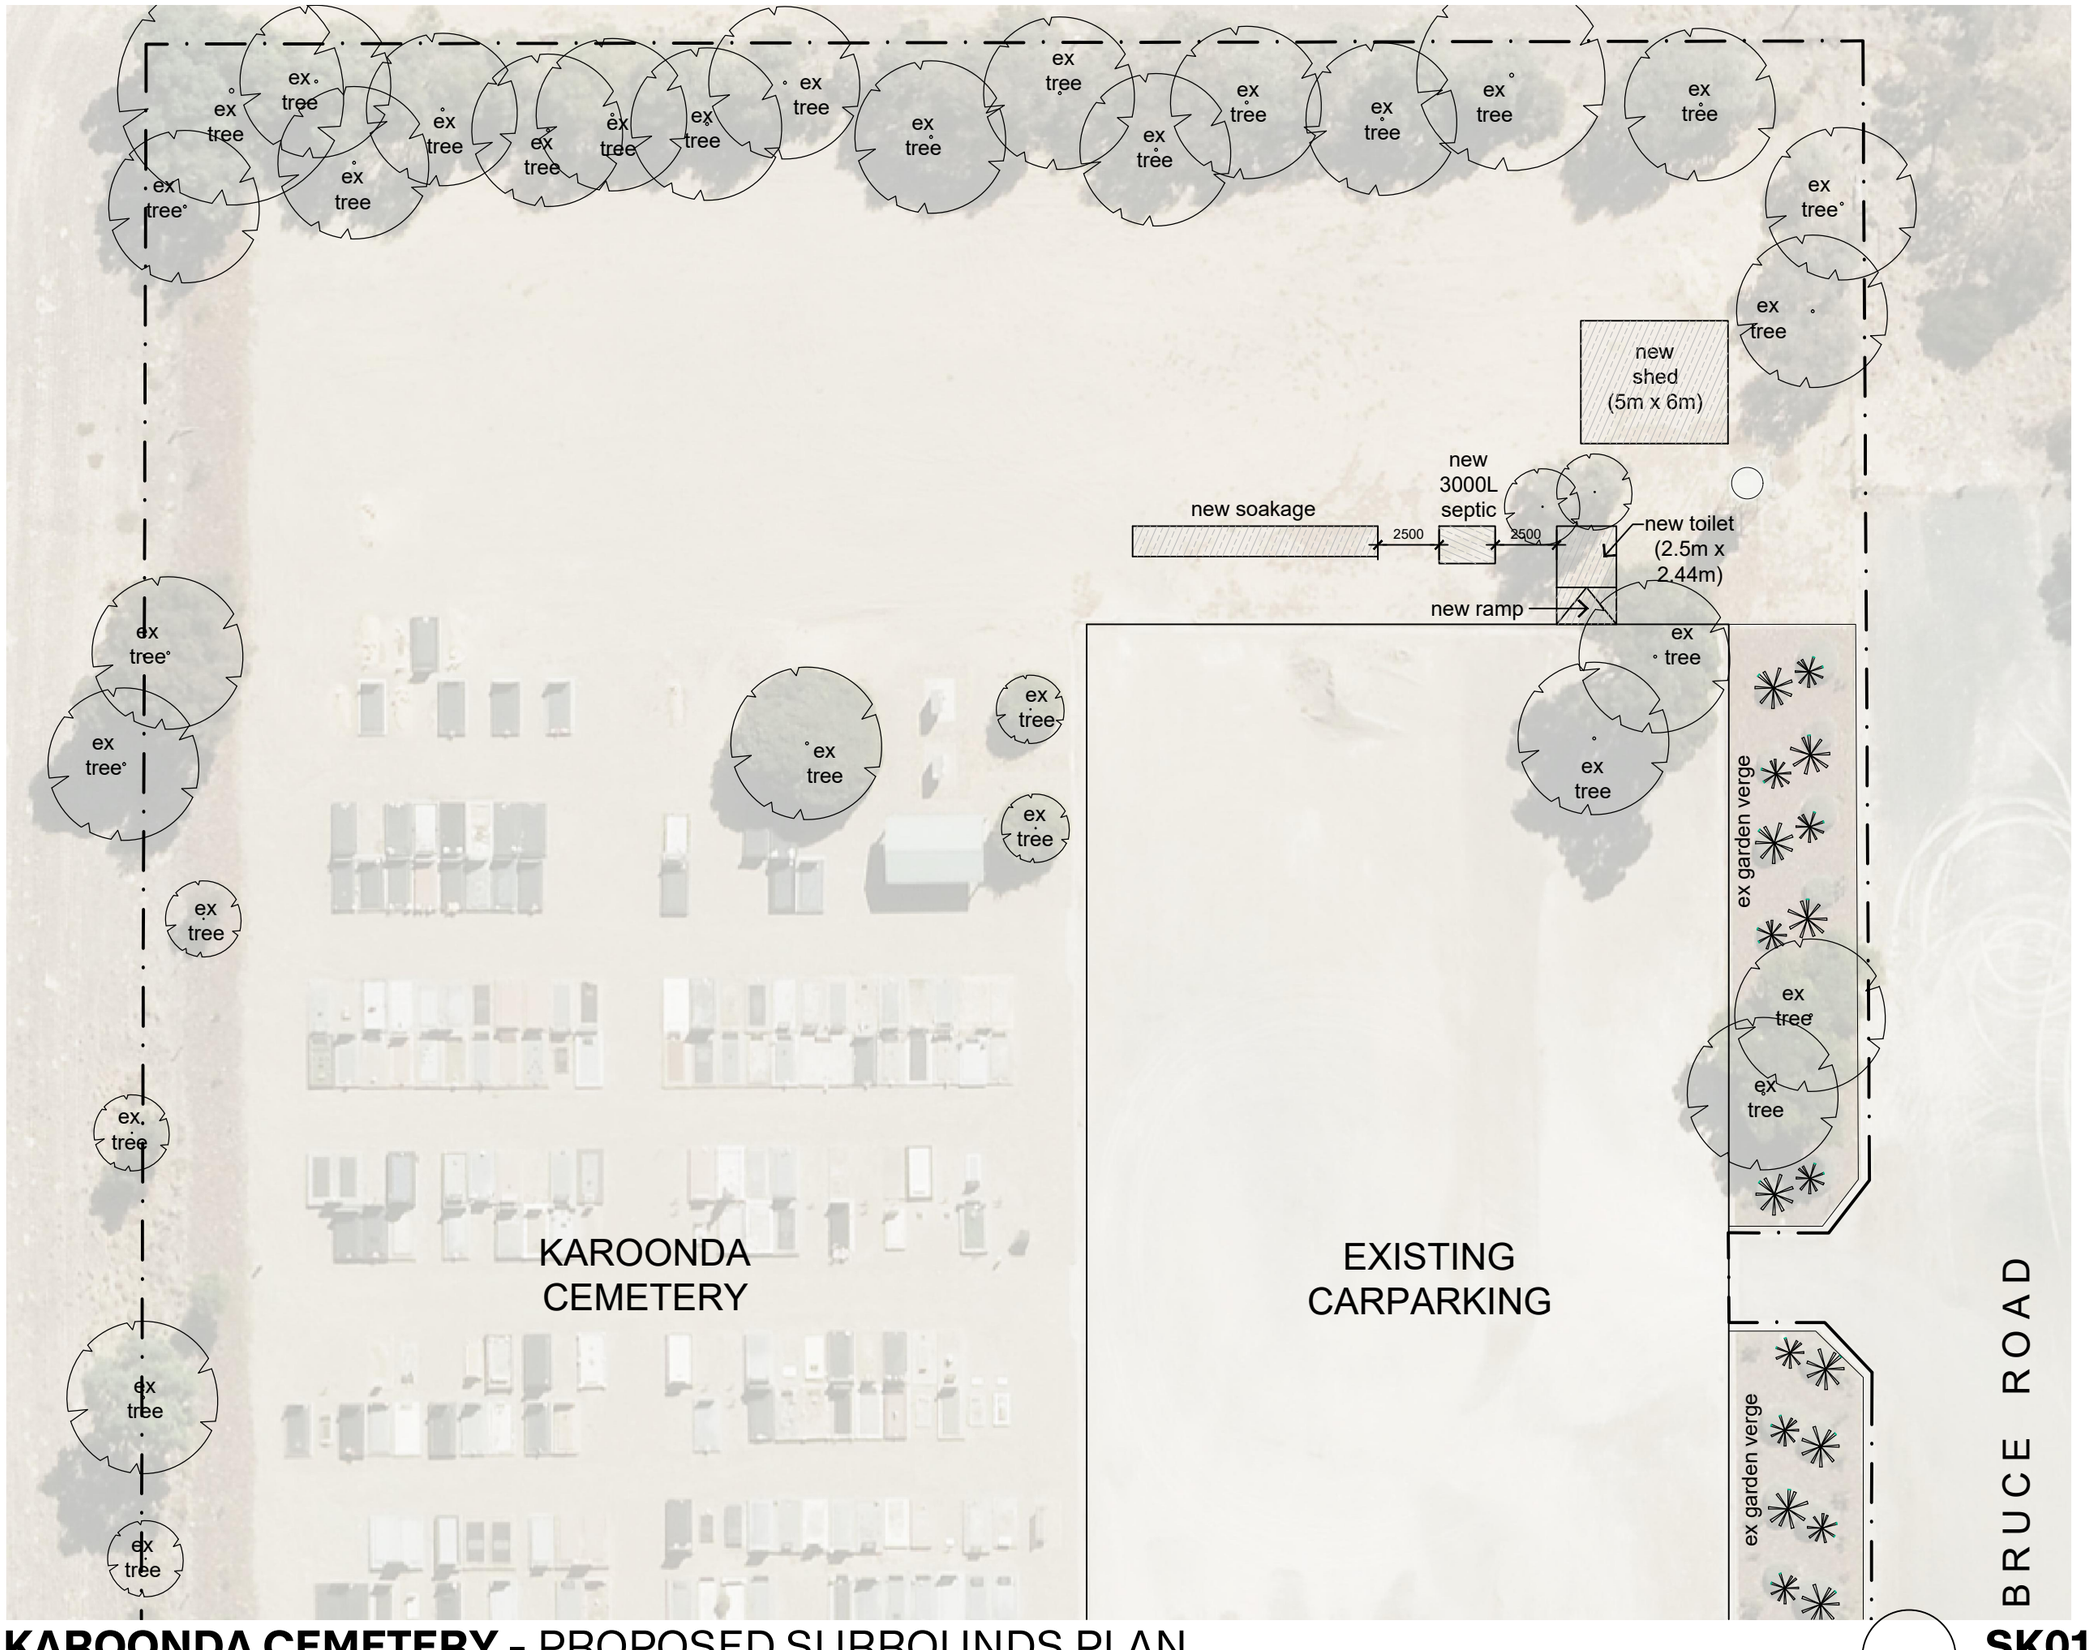

PLAN LEGEND:

- Indicates new works
- Existing perimeter

KAROONDA CEMETERY - PROPOSED SURROUNDS PLAN

69 BRUCE ROAD, KAROONDA SA 5307

SK01

1:250 @ A3

PROJECT NO. -
REVISION -
DATE May 2020

DETAIL STUDIO
GF 453 Morphett St
Adelaide SA 5000
08 7220 2683
detailstudio.com.au

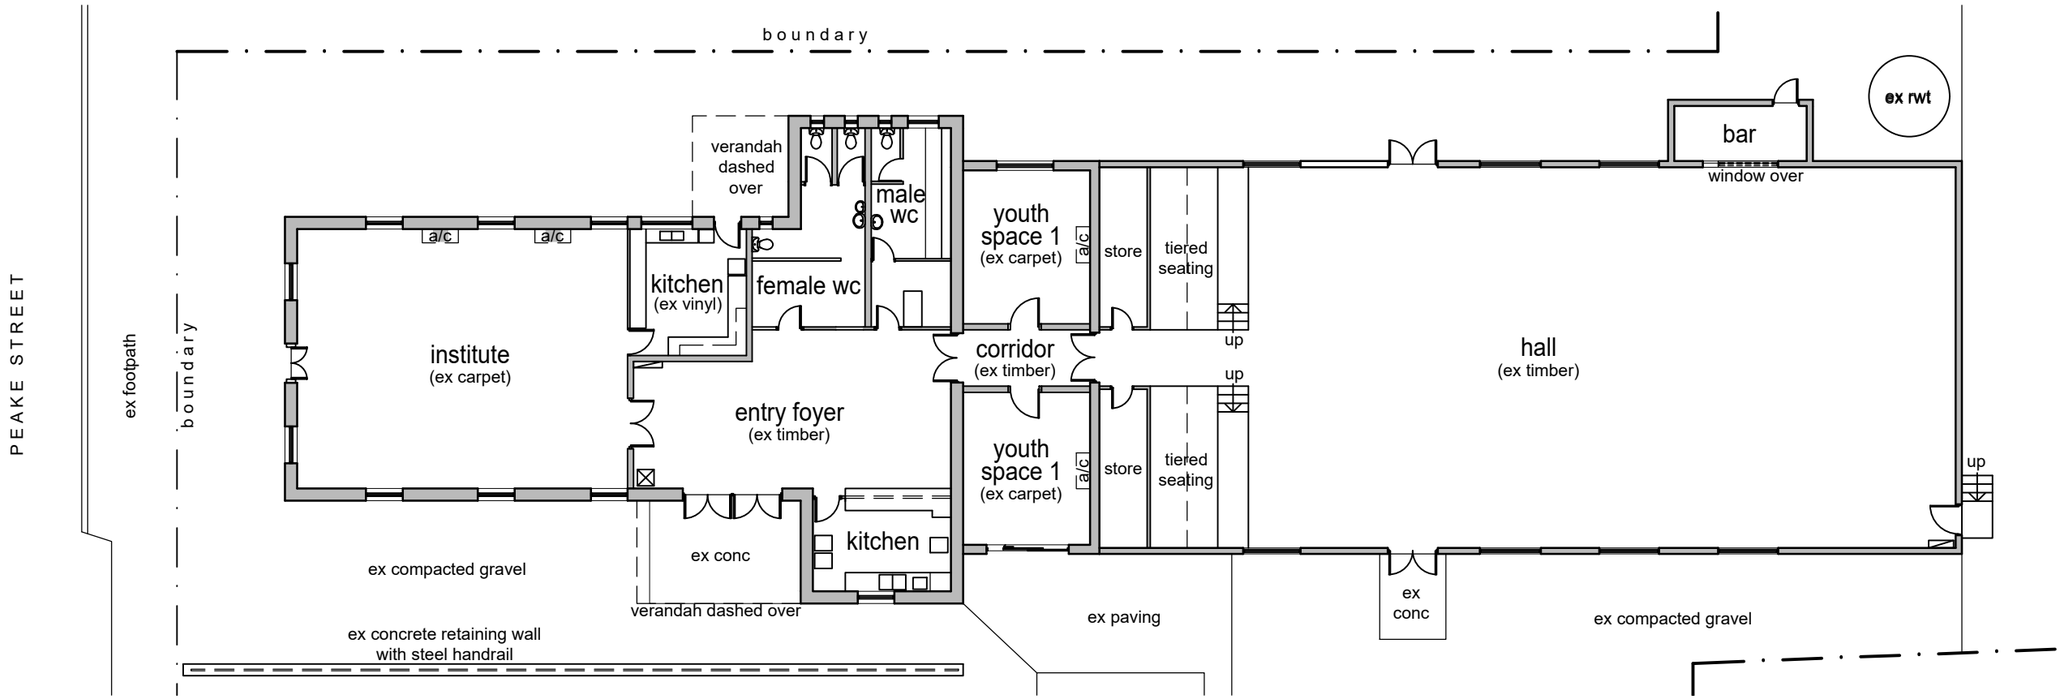

01 – EXISTING PLAN 1:200
INSTITUTE HALL

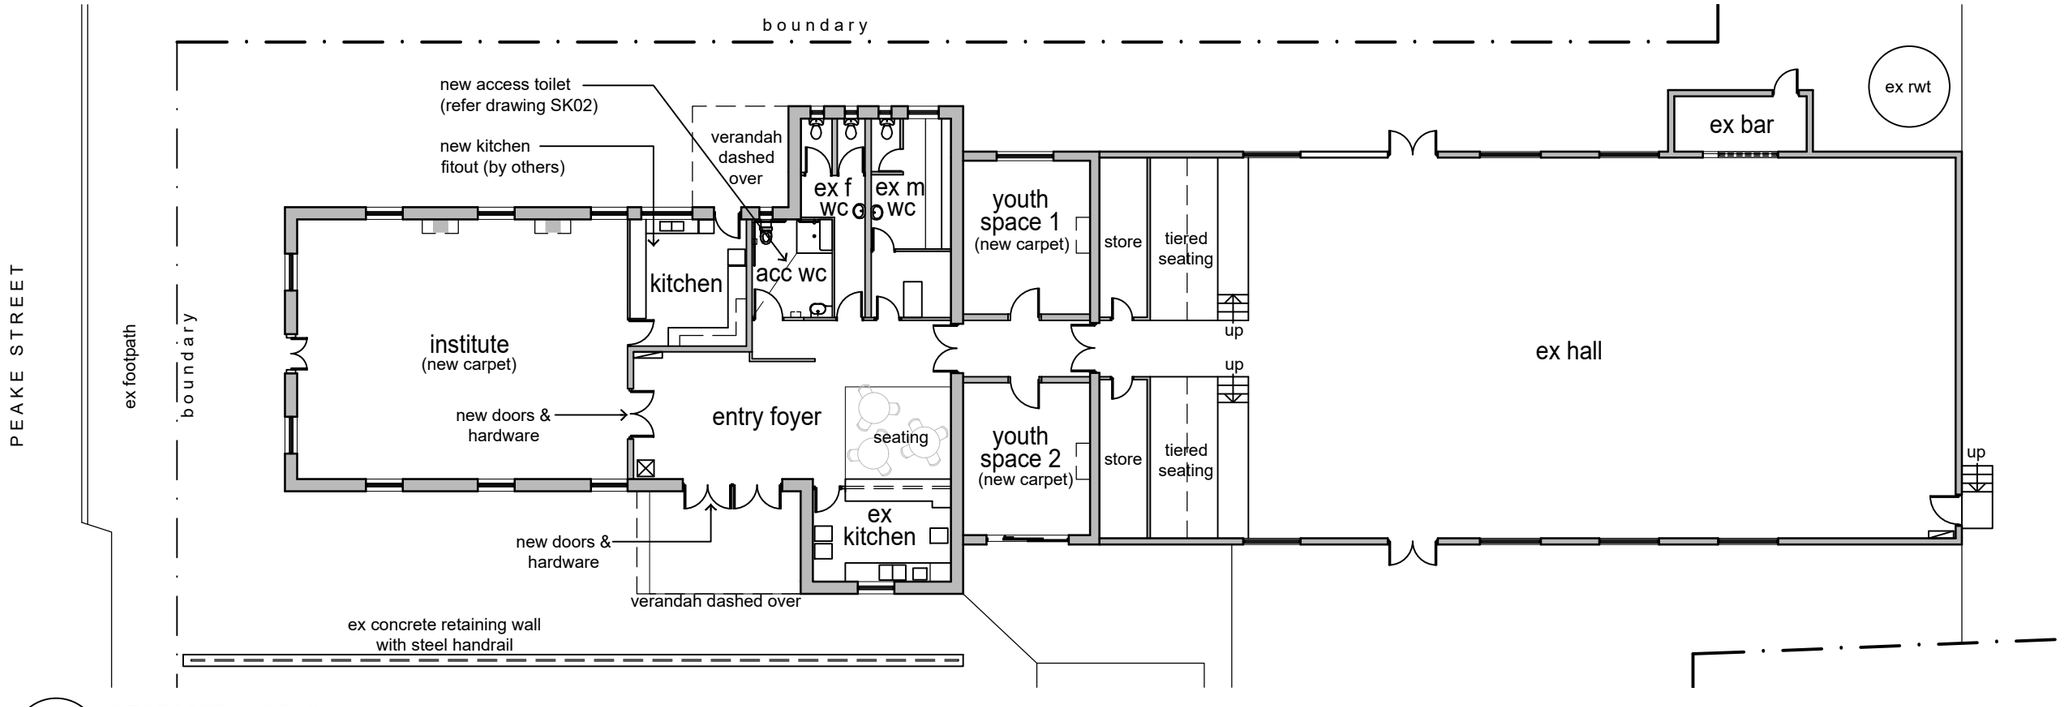

02 – PROPOSED WORKS 1:200
INSTITUTE HALL

DETAIL STUDIO
GF 453 Morphett St
Adelaide SA 5000
08 7220 2683
detailstudio.com.au

KAROONDA INSTITUTE HALL – EXISTING PLAN & PROPOSED UPGRADES

15 PEAKE STREET, KAROONDA SA 5307

SK01
1:200 @ A3

PROJECT NO. 145
REVISION -
DATE May 2020

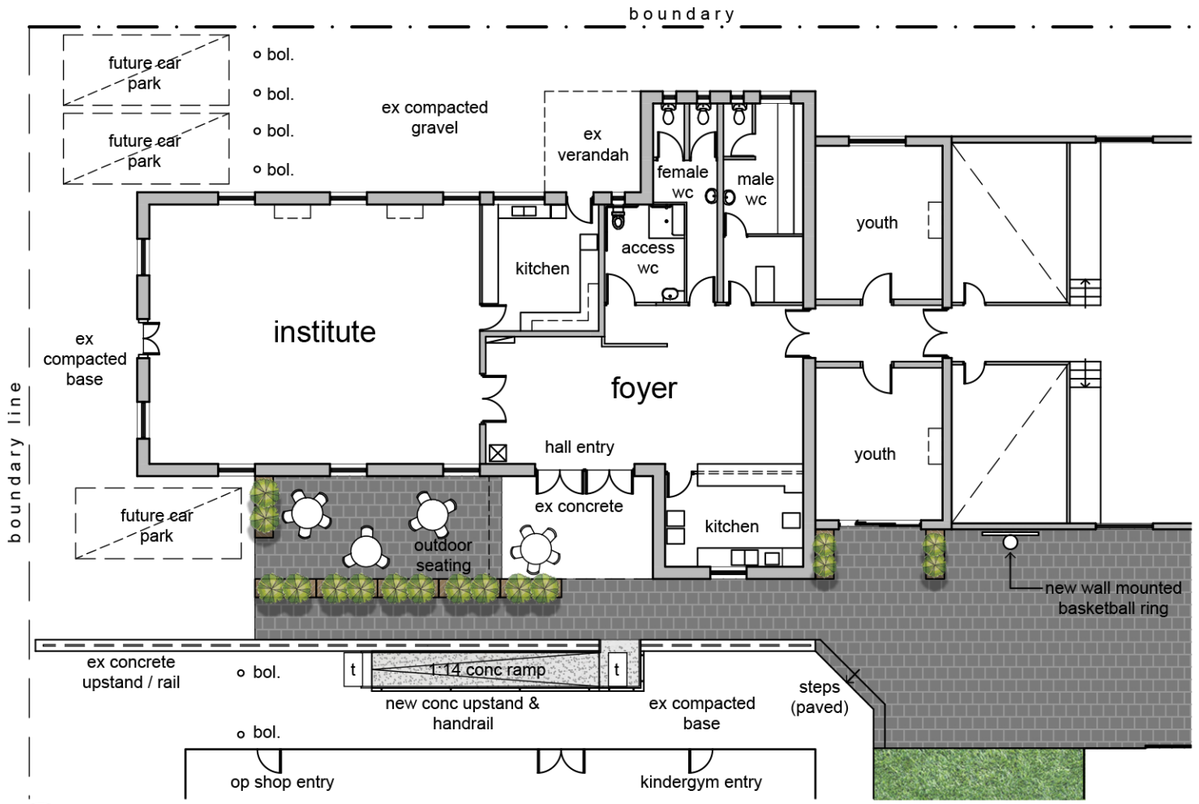

01 – PART PLAN A 1:200

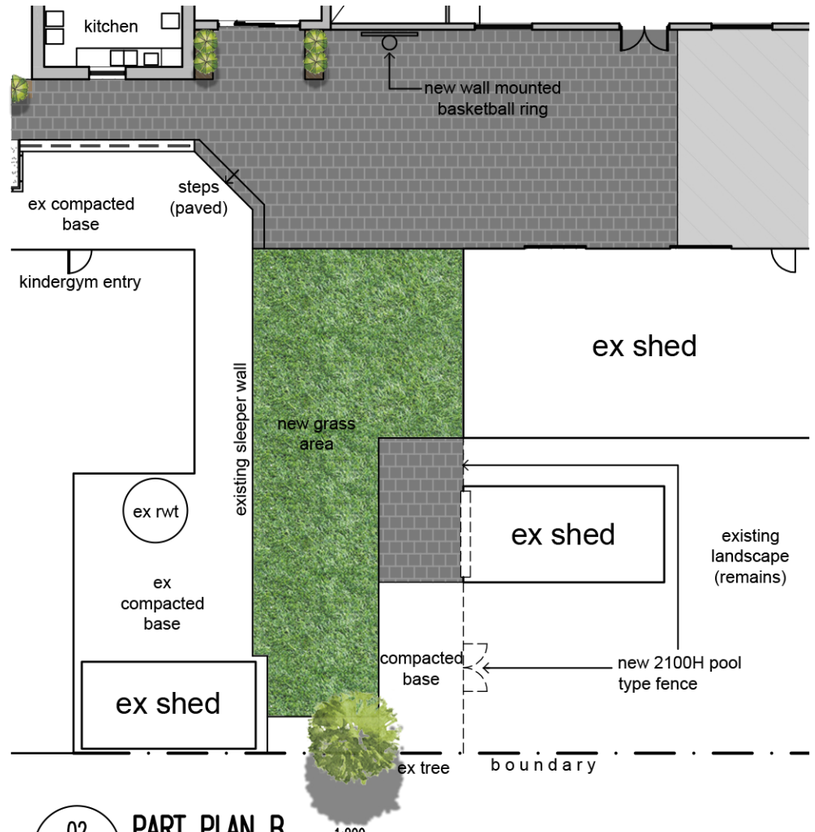

02 – PART PLAN B 1:200

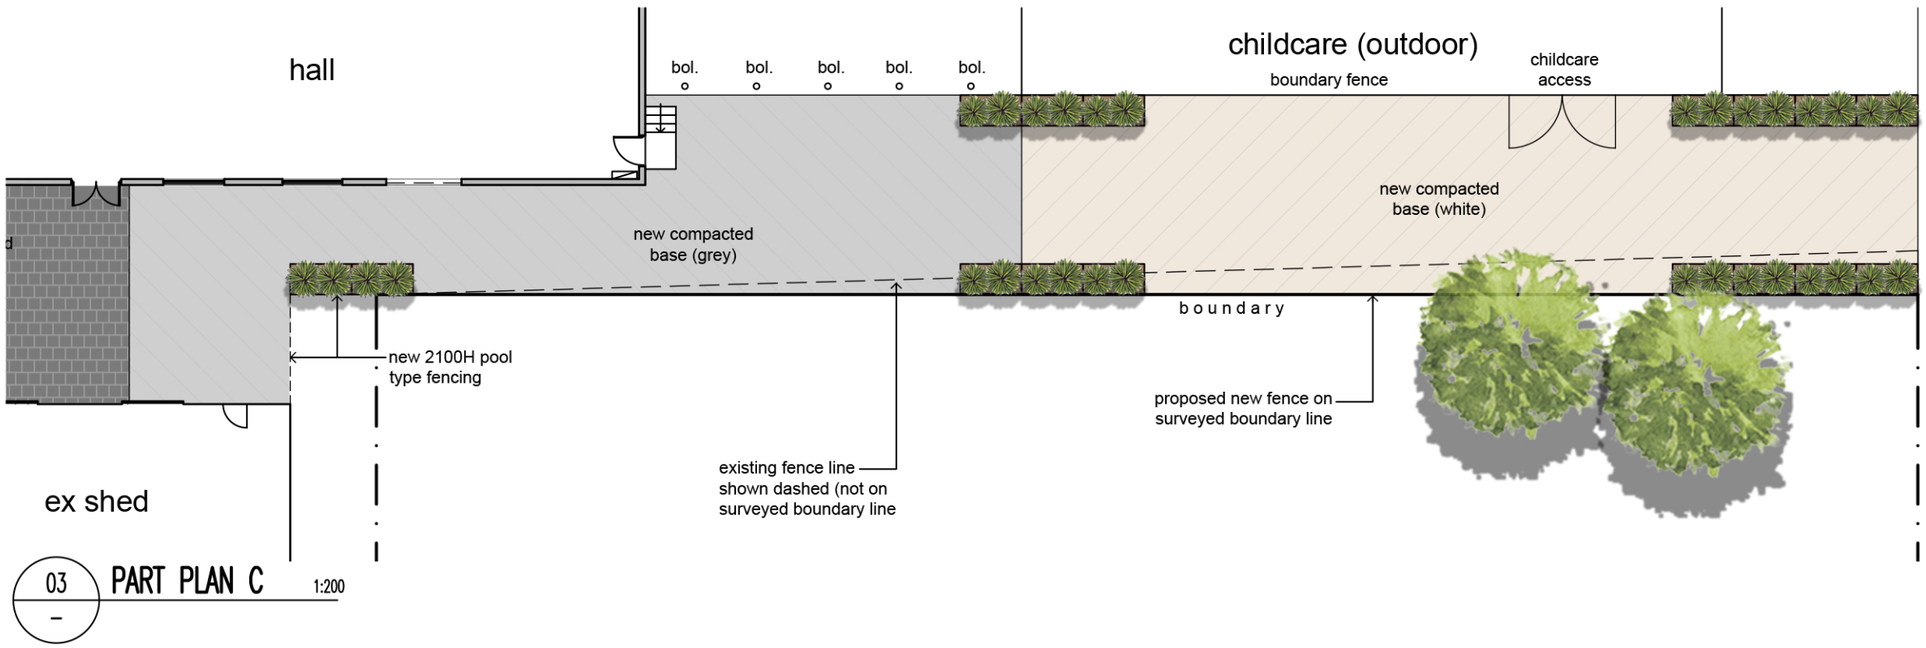

03 – PART PLAN C 1:200

DETAIL STUDIO
GF 453 Morphett St
Adelaide SA 5000
08 7220 2683
detailstudio.com.au

KAROONDA INSTITUTE HALL – ENLARGED PART LANDSCAPE PLANS

15 PEAKE STREET, KAROONDA SA 5307

SK05
1:200 @ A3

PROJECT NO. 145
REVISION -
DATE May 2020

DETAIL STUDIO
GF 453 Morphett St
Adelaide SA 5000
08 7220 2683
detailstudio.com.au

BODEY STREET

NORTH TERRACE

PEAKE STREET

neighbouring residence

existing car park (bitumen)

ex bark chips

childcare centre

existing roll kerb

existing compacted base (grey)

childcare (outdoor)

boundary fence

childcare access

existing pedestrian crossing from school

new compacted base (grey)

new compacted base (white)

new 2100H pool type fencing

existing fenceline shown dashed (not on surveyed boundary line)

proposed new fence on surveyed boundary line

boundary

boundary line

ex crossover

new roll curb / crossover

future car park

bol.

ex compacted gravel

ex verandah

institute

foyer

hall

youth

kit

acc

f

m

hall entry

ex conc

outdoor seating

steps

new wall mounted basketball ring

ex conc upstand / rail

1:14 ramp

new upstand & handrail

ex compacted base

op shop entry

kindergym entry

existing op shop / kindergym

ex sleeper wall

new grass area

ex shed

existing landscape (remain)

ex rwt

compacted base

ex tree

new 2100H pool type fencing / gates

PLAN LEGEND:

- bol. — New steel removable bollards
- t — Tactile ground surface indicators
- New Colorbond proprietary 2000x1000x600H garden beds
- New Colorbond proprietary 2000x600x400H garden beds
- New charcoal paving to match existing

01 – PROPOSED PLAN (NTS) LANDSCAPE

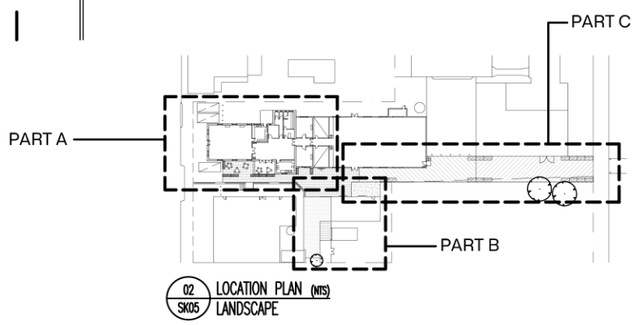

02 SK05 LOCATION PLAN (NTS) LANDSCAPE

KAROONDA INSTITUTE HALL – PROPOSED LANDSCAPE PLAN

15 PEAKE STREET, KAROONDA SA 5307

SK04
NOT TO SCALE @ A3

PROJECT NO. 145
REVISION -
DATE May 2020