


LEGEND:

SOAKAGE AREA (20sqm)

TOILET BLOCK

SEPTIC TANK (3000 L)

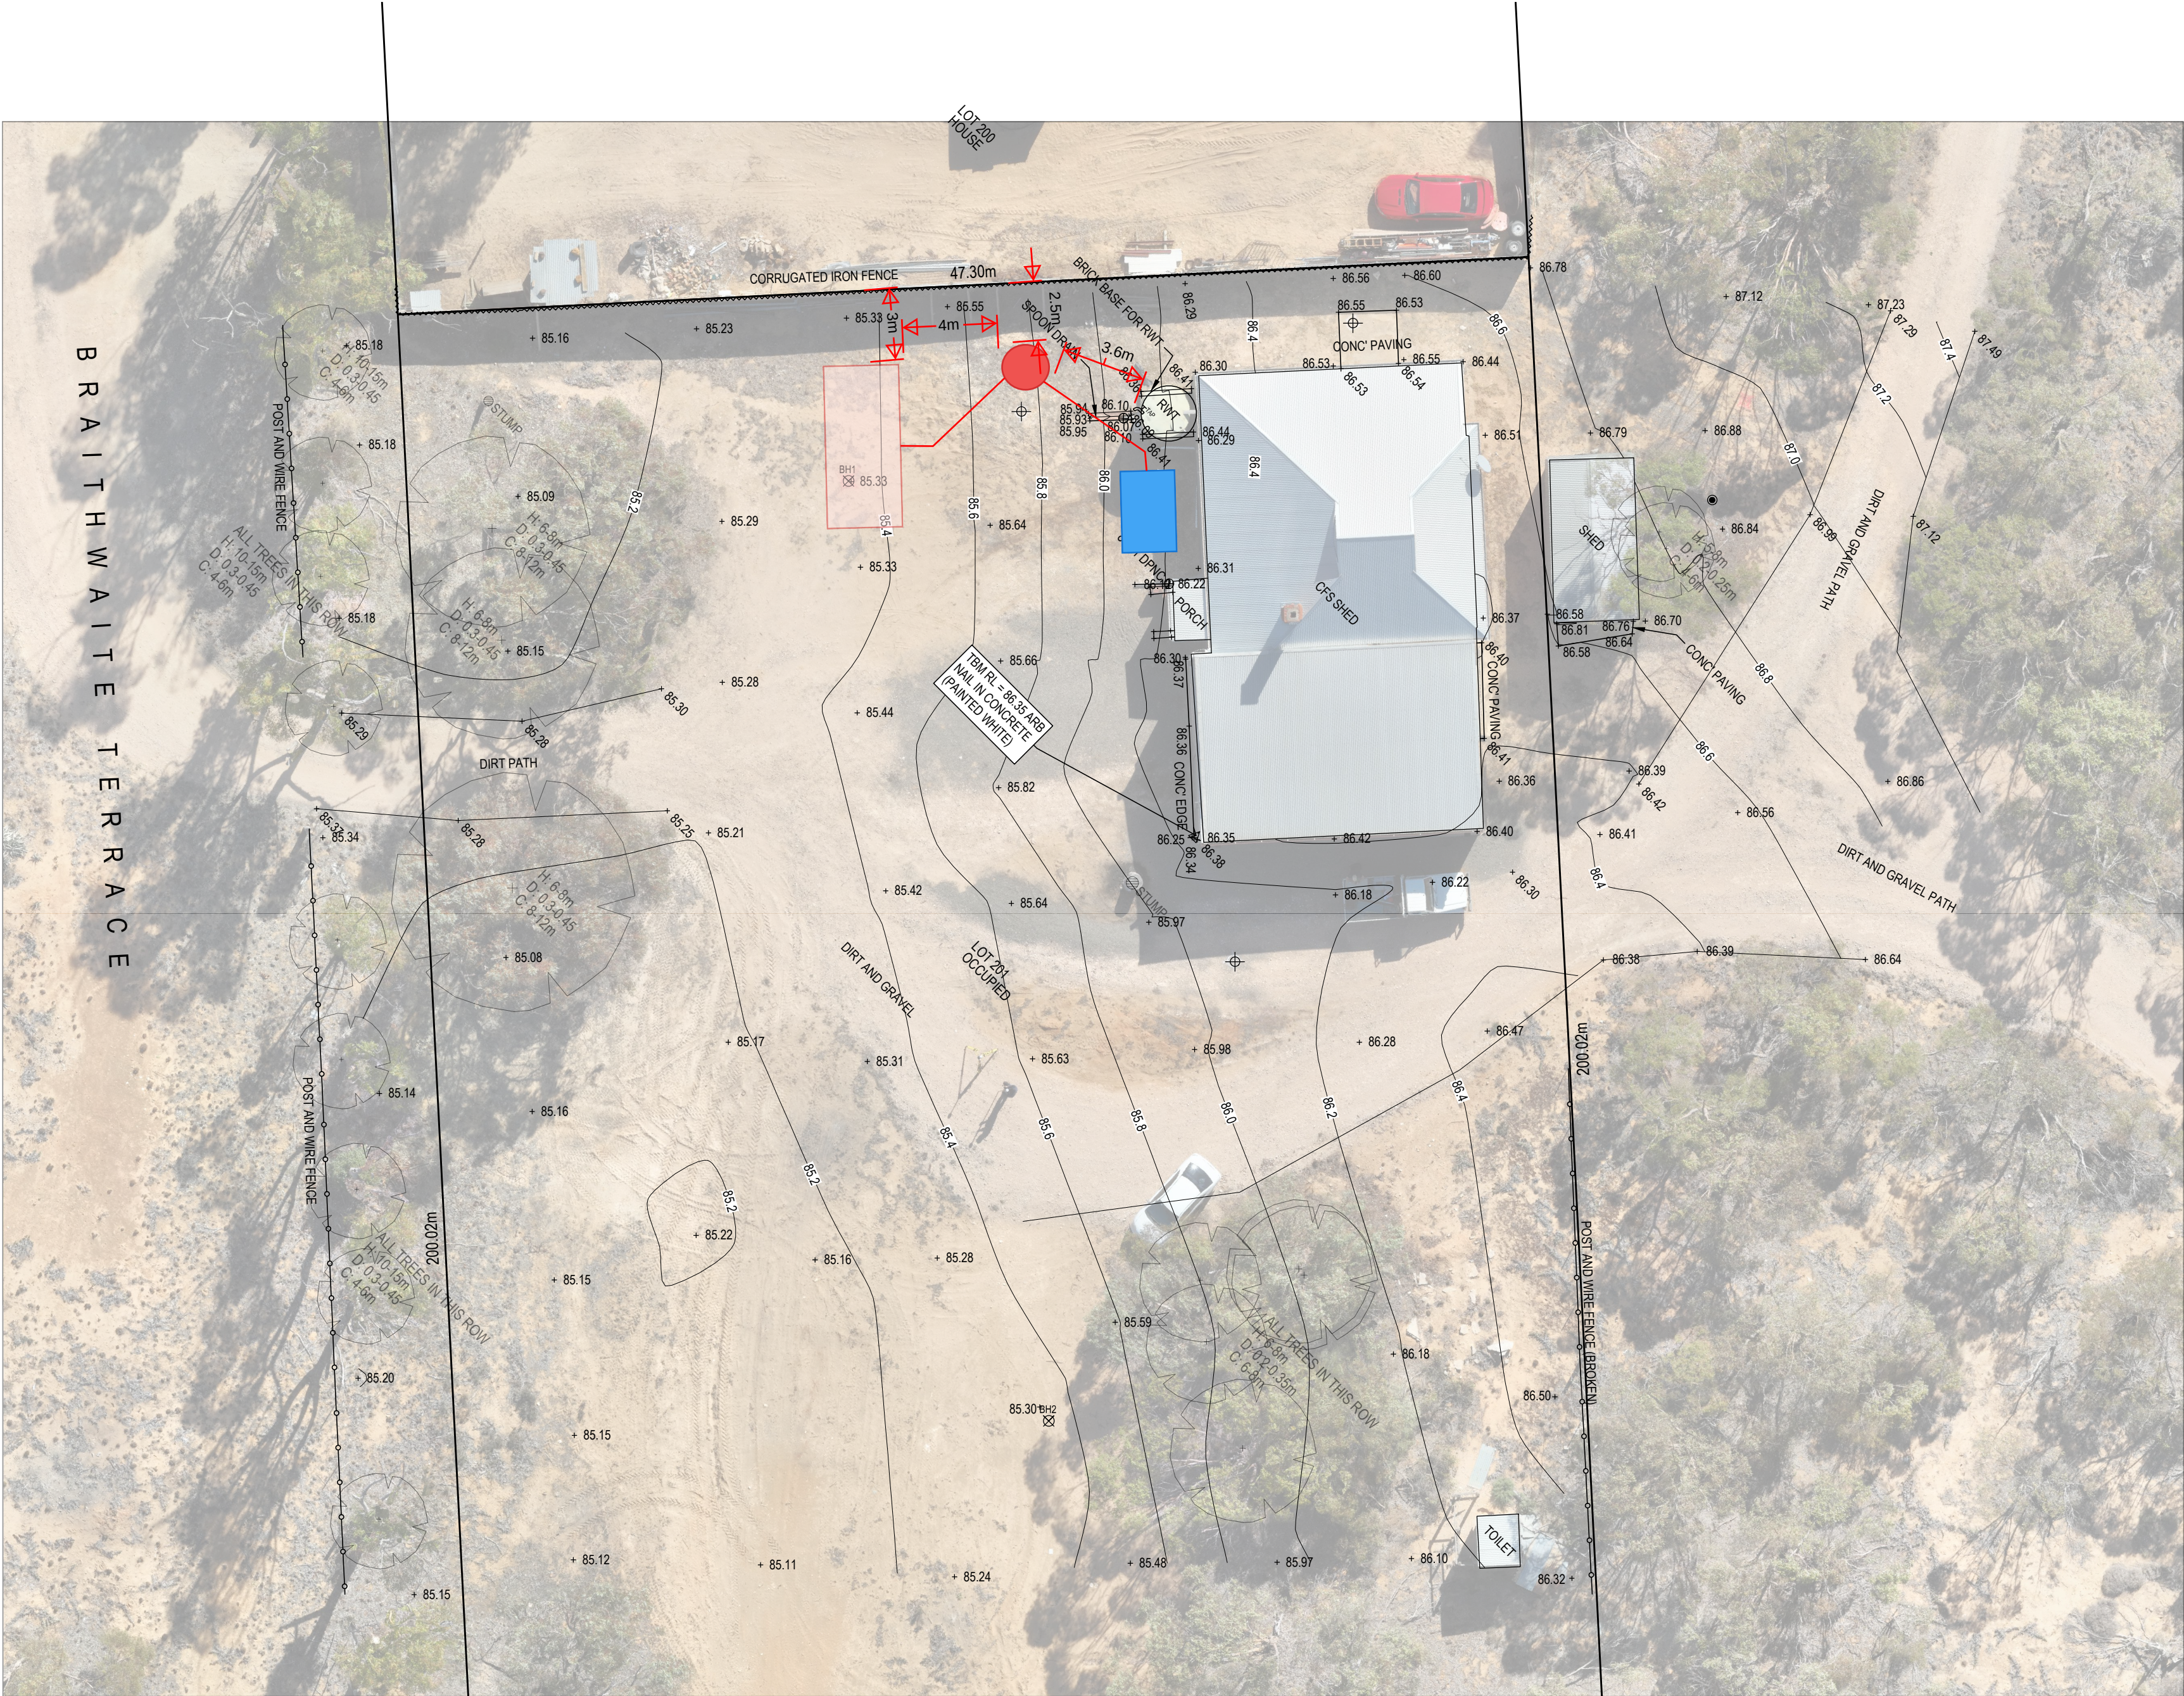

SURVEY LEGEND

SPOT HEIGHT

TBM

STATE SURVEY MARK

BOUNDARY MARK

WATER METER / WATER IP

SPRINKLER/IRRIG. VALVE

WATER MAN HOLE

GAS METER / GAS IP

SIGN

STOBIE POLE

SEWER/ SEWER IP

MAN HOLE

NBN

COMMUNICATION PIT

HYDRANT MARKER

ELECTRICAL PIT

SAPN ENCLOSURE

LIGHT POLE

DOWNPIPE

STORMWATER IP

SIDE ENTRY PIT/GRATING

WATER TAP

BOLLARD / POST

UNKNOWN IP/SERVICE PIT

SUMP / PUMP

BOREHOLE

STORM WATER OUTLET

DRONE CONTROL POINT

KEY

TK

WT

TRW

BRW

FLEV

RDG

GUT

SPD

TOP OF KERB

WATER TABLE

TOP OF RETAINING WALL

BOTTOM OF RETAINING WALL

FLOOR ELEVATION

RIDGE LEVEL

GUTTER LEVEL

SPOON DRAIN

TREE DIMENSIONS:
H: HEIGHT OF TREE
D: TRUNK DIAMETER
C: SPREAD OF CANOPY

STANDARD/GUM TREE

DETAIL SURVEY NOTES PRIOR TO ANY SITE WORKS COMMENCING:

- PLEASE NOTE: THIS IS NOT A BOUNDARY SURVEY. BOUNDARIES SHOWN ON DRAWING ARE INDICATIVE ONLY. WHERE BOUNDARY PEGS DO NOT EXIST ON THE SUBJECT LAND, A BOUNDARY IDENTIFICATION SURVEY IS REQUIRED.
- ALL DETAIL ON THE ENGINEERING SURVEY INCLUDING ANY TREE AND BOUNDARY DIMENSIONS SHALL BE CONFIRMED ON SITE.
- CERTIFICATE OF TITLE TO BE REFERENCED FOR EASEMENT DETAILS.
- THE CONTRACTOR IS RESPONSIBLE FOR LOCATING AND DETERMINING THE DEPTH OF ALL EXISTING SERVICES.

REV	ISSUED	SURV	DRAFT
A	19.05.2025	AP	AP

PROJECT INFO

HORIZONTAL BEARING: MGA 20 ZONE 53/54
DATUM FOR LEVELS: LOCAL BENCH MARK
RL ADOPTED: 86.35 ARBITRARY
COUNCIL: THE DC OF KAROONDA EAST MURRAY
SURVEYED: 05.05.2025
DRAFTED: 14.05.2025

BENTLEY
CONSULTING

36 Leader Street, Wayville SA 5034
Email: admin@bentleyconsulting.net.au
Phone: 08 7061 4120

CFS HALIDON
11 BRAITHWAITE TERRACE, HALIDON SA 5309
CONTOUR AND DETAIL SURVEY

SHEET SIZE	SCALE	JOB NO.	CONTOUR INTERVAL	REV
A2	1:200	BC2502082[6]	0.20m	A